IREDELL COUNTY HEALTH DEPARTMENT KW

Statesville Office (704) 878-5305 ci Mooresville Office (704) 660-3625

PERMIT # 235222

SEPTIC IMPROVEMENT PERMIT / AUTHORIZATION TO CONSTRUCT / OPERATION PERMIT / EXISTING SYSTEM

PIN # 4740117362

APPLICANT/OWNER: Iron Ivey LLC

APPLICANT ADDRESS: 935 Bronx River Ave, Bronx NY 10473

SITE ADDRESS: 186 Ridge Creek Dr. Troutman NC 28166

PHONE: 718-861-1400

ALT. PHONE N/A

SITE DIRECTIONS: Perth Rd, Right on Clontz Hill, Right on Ridge Creek, Lot on right

SAP CONTROLLED: ☐ YES ■ NO

SUBDIVISION: Rocky Creek Cove

SECTION: SH 2 LOT # 43 LOT AREA: 0.53

DESIGN FLOW: 360 L.T.A.R.: 0.25

Septic Tank 1000 (gal) STB 760 Date 4-29-19

Pump Tank (gal) PT Date

Pump Make Model Serial #

Nitrification Fields 1 # Lines 4 Linear Ft 360

Trench Width 36" Trench Bottom Depth(Low Side) 32" Gravel Depth N/A

■ New System ☐ Repair ☐ Expansion System Type: I II (III) IV V VI

System Description: 25% Redection

Repair System Description: 50 % Reduction

Maintenance Agreement Required: ☐ YES ■ NO

■ GRAVITY ☐ PRESSURE

■ Residence ☐ Business ☐ Other ☐ Slab ■ Crawl Space ☐ Basement w/plumbing ☐ Basement w/o plumbing

No. Bedrooms 3 No. Persons 6 No. Employees

Water Supply: ■ Private ☐ Public ☐ Community

Comments / Conditions: Per plan By Rollans Soil and Environmental

Permit Replaces Previous Permit issued 2/14/19.

No foundation Drain

INITIAL SITE SKETCH

See plan by:Rollans Soil and Environmental

AS BUILT SKETCH

Installed as shown on site plan

Permit can be suspended or revoked if any false information is supplied toward securing the permit / any unauthorized changes are made to the site / any unauthorized changes are made in the installation of the system. **CONTACT A LOCATOR SERVICE PRIOR TO ANY EXCAVATION**


☐ **IMPROVEMENT PERMIT** *with plat valid without expiration.* ■ **IMPROVEMENT PERMIT** *with site plan valid for 60 mos.* ☒ **AUTHORIZATION TO CONSTRUCT** *valid for period equal to IMPROVEMENT PERMIT--not to exceed 60 mo.*

Owner / Applicant Signature: [signature] Date: 4/2 ,19 Installed by: Lentz Wastewater

IMPROVEMENT PERMIT by: Benjamin A Bolton Date: 4/23/19 OPERATION PERMIT by: Kayla Wilson Date: 7-18-19

AUTHORIZATION TO CONSTRUCT by: Benjamin A Bolton Date: 4/23/19 Existing System Inspected by: Date:

FOR SEPTIC FINAL INSPECTION: CALL 704-664-3703 between 8am-9am the day the inspection is needed. Be sure to speak with an inpsector to confirm your inspection time.

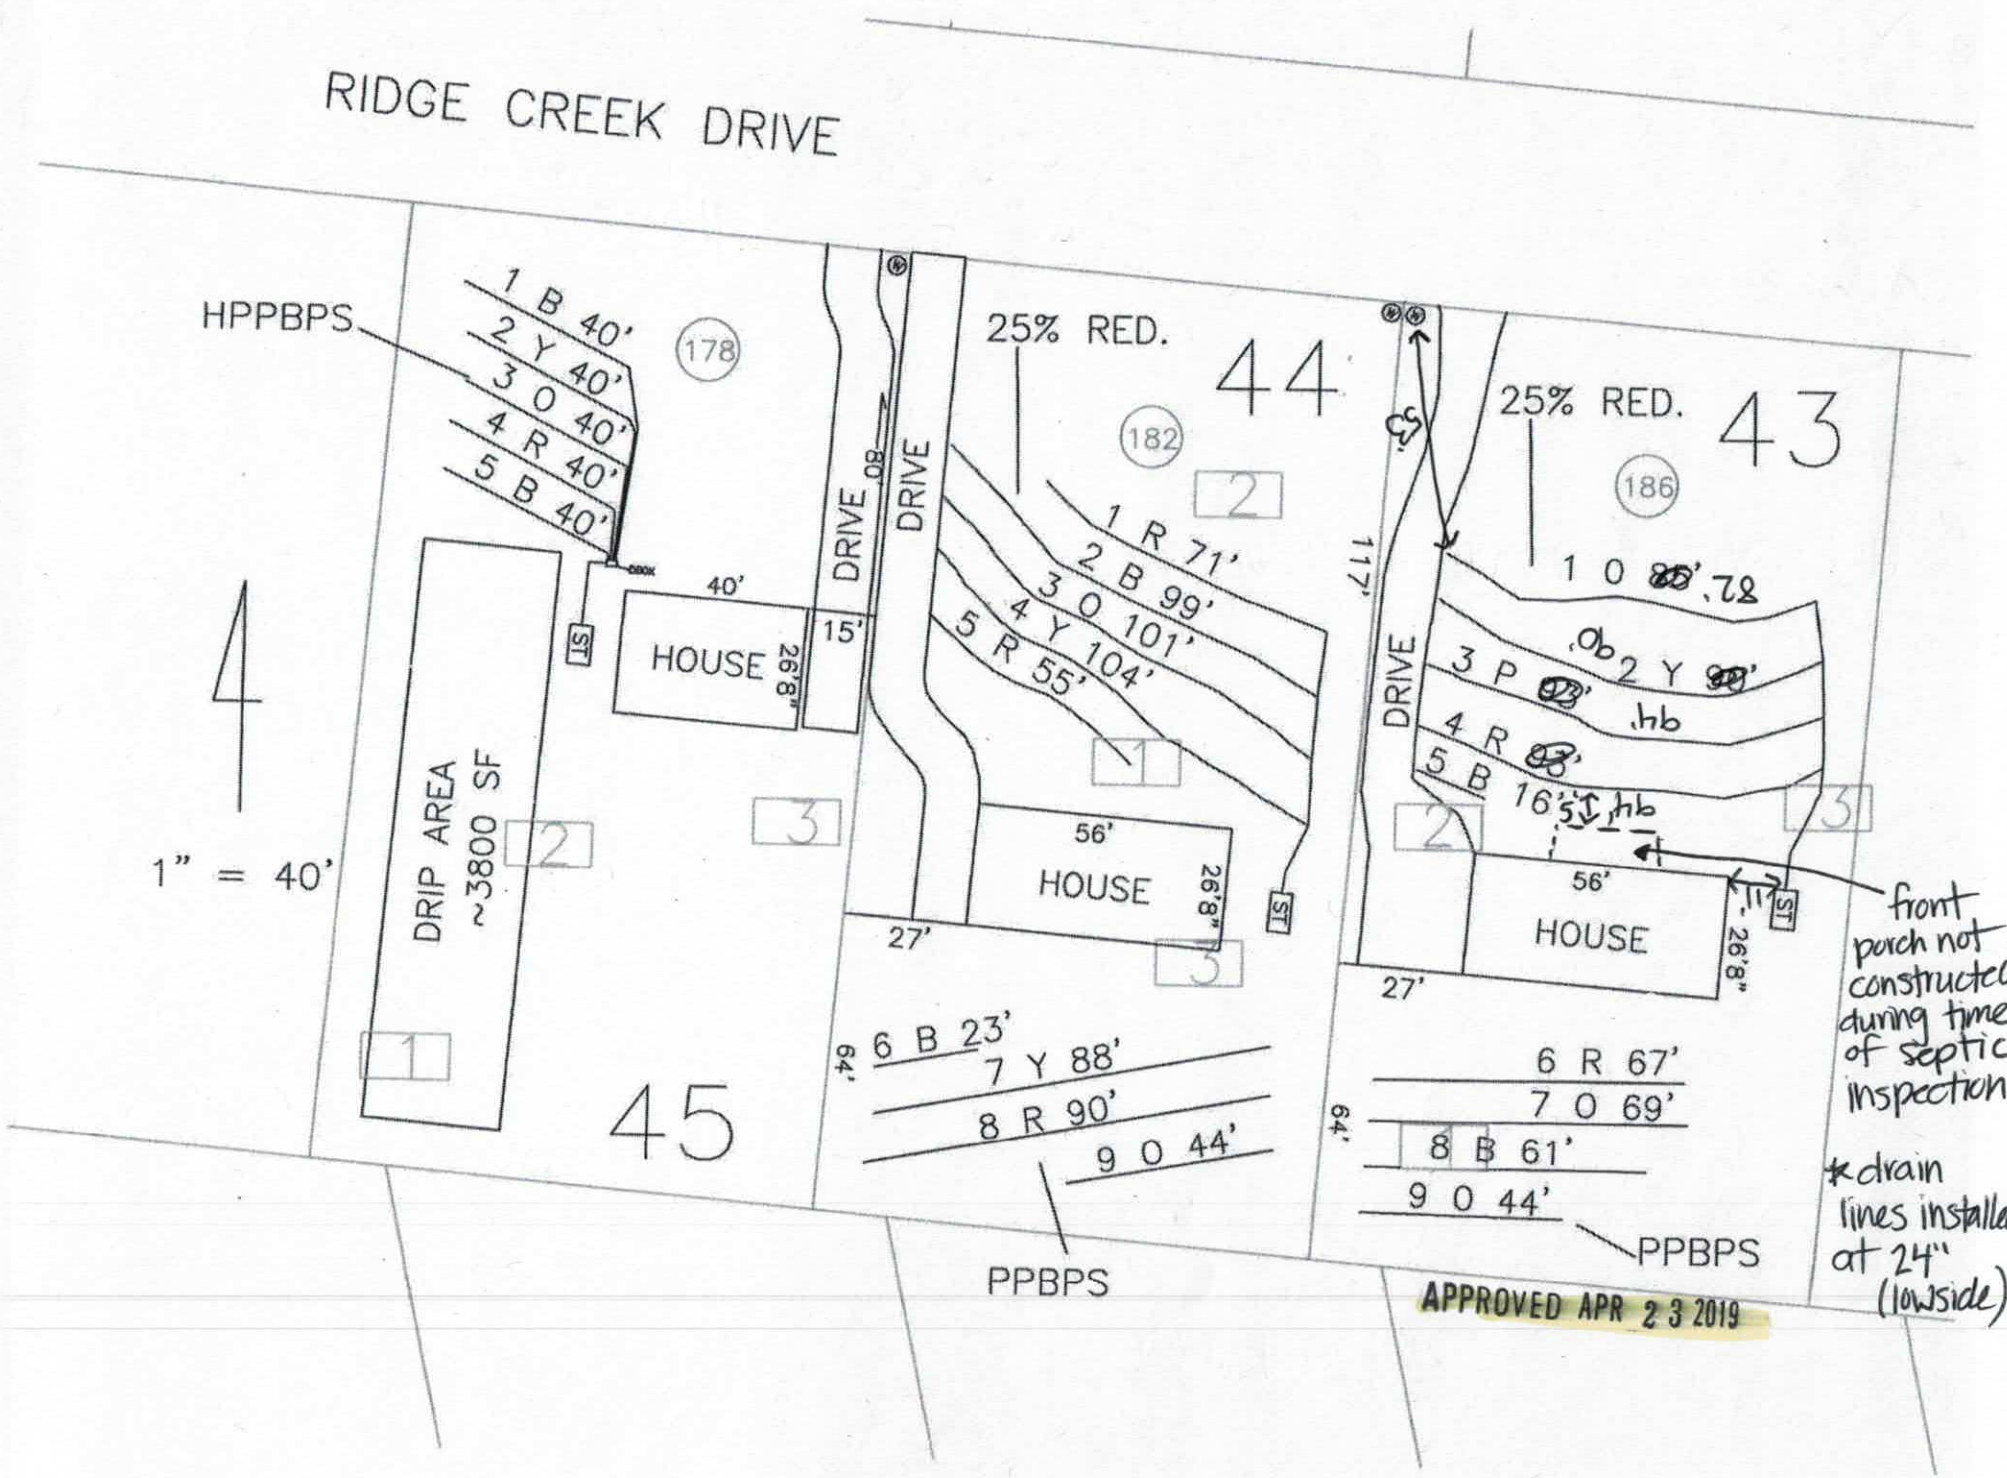
RIDGE CREEK DRIVE
HPPBPS
1 B 40'
2 Y 40'
3 O 40'
4 R 40'
5 B 40'
178
40'
HOUSE
26'8"
15'
ST
DRIVE
80'
DRIVE
25% RED.
44
182
1 R 71'
2 B 99'
3 O 101'
4 Y 104'
5 R 55'
56'
HOUSE
26'8"
27'
ST
DRIVE
117'
25% RED.
43
186
1 O 82'
2 Y 90'
3 P 92'
4 R 88'
5 B 16'
56'
HOUSE
26'8"
27'
ST
front porch not constructed during time of septic inspection
4
1" = 40'
DRIP AREA
~3800 SF
45
6 B 23'
7 Y 88'
8 R 90'
9 O 44'
64'
PPBPS
6 R 67'
7 O 69'
8 B 61'
9 O 44'
64'
PPBPS
* drain lines installed at 24" (lowside)
APPROVED APR 2 3 2019

DEPARTMENT OF HEALTH AND HUMAN SERVICES
DIVISION OF PUBLIC HEALTH, ENVIRONMENTAL HEALTH SECTION
ON-SITE WATER PROTECTION BRANCH

Sheet 1 of 1
PROPERTY ID #:
COUNTY: Iredell

SOIL/SITE EVALUATION
***for* ON-SITE WASTEWATER SYSTEM**
(Complete all fields in full)

OWNER: Iron Ivey LLC
ADDRESS:
PROPOSED FACILITY:
LOCATION OF SITE: Lot 43 Rocky Creek

APPLICATION DATE
DATE EVALUATED:
PROPERTY SIZE:
PROPERTY RECORDED:
PROPOSED DESIGN FLOW (.1949):

WATER SUPPLY: ☐ Private ☐ Public ☐ Well ☐ Spring ☐ Other
EVALUATION METHOD: ☐ Auger Boring ☐ Pit ☐ Cut
TYPE OF WASTEWATER: ☐ Sewage ☐ Industrial Process ☐ Mixed

PROFILE #	.1940 LANDSCAPE POSITION/ SLOPE %	HORIZON DEPTH (IN.)	SOIL MORPHOLOGY (.1941) .1941 STRUCTURE/ TEXTURE	SOIL MORPHOLOGY (.1941) .1941 CONSISTENCE/ MINERALOGY	OTHER PROFILE FACTORS .1942 SOIL WETNESS/ COLOR	.1943 SOIL DEPTH	.1956 SAPRO CLASS	.1944 RESTR HORIZ	PROFILE CLASS & LTAR
1	LSS 10%	0-8	WSBk CL	Fr SS SP Sexp					3
		8-38	ABk C	Fr S: SP Sexp					
		38-48	WSBk Cl	Fr SS SP Sexp					
		48-56	SLSAP	Fr Ns NP Nexp					
2		0-3	Gr SCL	fr. SS SP Sexp					.25
		3-23	ABk C	fi SP Sexp	MMSm				
		23-58	WABk BC	Fi/fr SSSP -	MBs				
3		0-12	WSB SCL	Fr SSSP					.25
		12-34	ABk C	F: S P	Common MN				
		34-55	WSB CL	Fr SS SP	Common SAP				
4		0-36	SBk C	Fr SS SP Sexp					PS .275
		36-48	SBk CL	Fr SS SP Sexp					

DESCRIPTION	INITIAL SYSTEM	REPAIR SYSTEM
Available Space (.1945)	PS	PS
System Type(s)	III	IV
Site LTAR	.25	.25

OTHER FACTORS (.1946): PS
SITE CLASSIFICATION (.1948): PS
EVALUATED BY: H Snow
OTHER(S) PRESENT:

COMMENTS:

Lmtd Relay

235222

$105 pd

IREDELL COUNTY DEPARTMENT of ENVIRONMENTAL HEALTH

APPLICATION FORM

Application For: ( ) New Well Permit ( ) Well Repair Permit ( ) Well Abandonment
(✓) Septic Improvement Permit ( ) Authorization to Construct ( ) Existing System Inspection ( ) Septic System Repair

THE ABOVE PERMIT DOCUMENTS WILL BECOME INVALID IF INFORMATION PROVIDED ON THIS APPLICATION IS FALSIFIED OR CHANGED, OR IF THE SITE IS ALTERED. THE IMPROVEMENT PERMIT IS VALID FOR EITHER 60 MONTHS OR WITHOUT EXPIRATION DEPENDING UPON DOCUMENTATION SUBMITTED. APPLICATION WITH SITE PLAN 60 MONTHS, APPLICATION WITH COMPLETE, SCALED PLAT WITHOUT EXPIRATION. SEE 15A NCAC 18A .1937(f) FOR DETAILS.

Page 2: *Site Plan Worksheet* form MUST accompany this application

The following optional attachments may also be submitted: ( ) Survey Plat, scaled no more than 1 inch = 60 feet
Place an (X) beside whichever is submitted if applicable (✓) Custom Site Plan, scaled no more than 1 inch = 60 feet

Applicant Information: (PRINT CLEARLY)

Applicant Name: Iron Evey LLC Address: 935 Bronx River Ave, Bronx NY Zip: 10473
Applicant Email: _____ Phone: 718 861 1400 Alt. Phone: _____
Owner Name: Iron Evey LLC Address: same Zip: _____
Owner Email: _____ Phone: _____ Alt. Phone: _____

Property Information:

Street Address: 180 Ridge Creek Drive PAID 4/16/19 Check #61
Subdivision Name: Rocky Creek Cove Section/Phase: _____ Lot Number: 43
Driving Directions: Perth Rd, right on Clontz Hill, right on Ridge Creek Dr.

Site Development Information: *(check or complete ALL that apply*

(✓) New Single Family Residence
( ) New Multi-Family Residence
( ) Accessory Building
( ) Bedroom(s) Addition
( ) Repair to failing septic system ___ Tank ___ Drain lines Describe Problem: _____
Non-Residential Site Development: Type of Business: _____
Square Footage of Building: _____ Max. Number of Employees: _____ Max. Number of Seats/Beds/Other: _____

Maximum Number of Bedrooms: 3
Maximum Number of Occupants: 6
( ) Swimming Pool
( ) Other Addition/Structure: _____

CHECK FOUNDATION TYPE
(✓) Crawl Space Foundation
( ) Concrete Slab Foundation
( ) Basement with Plumbing
( ) Basement without Plumbing

Water Supply: ( ) Replacement Well – Reason: _____
( ) Multi-connection Well Number of Houses: _____ Number of Persons: _____
(✓) New Well ( ) Existing Well ( ) Community Well ( ) City Water ( ) Other Public Water

Desired Septic System Type: *(you may rank in order of preference)* Year existing system installed: _____
(✓) No Preference ( ) Alternative ( ) Conventional ( ) Innovative ( ) Modified Conventional ( ) Other: _____

Please answer the following to the best of your ability:

( ) Yes (✓) No Does the site contain any jurisdictional wetlands?
( ) Yes (✓) No Is any non-domestic sewage (i.e. industrial) to be generated?
( ) Yes (✓) No Is the site subject to approval by any other public agency?

I have read this application and certify that the information provided herein is true, complete, and correct. Authorized county and state officials are granted right of entry to conduct necessary inspections to determine compliance with applicable laws and rules. I understand that I am solely responsible for the proper identification and labeling of all property lines and corners and making the site accessible so that a complete site evaluation can be performed.

Signature: _____ 4/15/19
Property owner or owner's legal representative signature (SIGNATURE REQUIRED) DATE

RECEIVED MAY 2 - 2018

IREDELL COUNTY DEPARTMENT of ENVIRONMENTAL HEALTH

APPLICATION FORM

Paid $500.00

Application For: ( ) New Well Permit ( ) Well Repair Permit ( ) Well Abandonment
(✓) Septic Improvement Permit ( ) Authorization to Construct ( ) Existing System Inspection ( ) Septic System Repair

THE ABOVE PERMIT DOCUMENTS WILL BECOME INVALID IF INFORMATION PROVIDED ON THIS APPLICATION IS FALSIFIED OR CHANGED, OR IF THE SITE IS ALTERED. THE IMPROVEMENT PERMIT IS VALID FOR EITHER 60 MONTHS OR WITHOUT EXPIRATION DEPENDING UPON DOCUMENTATION SUBMITTED. APPLICATION WITH SITE PLAN 60 MONTHS, APPLICATION WITH COMPLETE, SCALED PLAT WITHOUT EXPIRATION. SEE 15A NCAC 18A .1937(f) FOR DETAILS.

Page 2: *Site Plan Worksheet* form MUST accompany this application # 235222

The following optional attachments may also be submitted: ( ) Survey Plat, scaled no more than 1 inch = 60 feet
Place an (X) beside whichever is submitted if applicable (✓) Custom Site Plan, scaled no more than 1 inch = 60 feet

Applicant Information: (PRINT CLEARLY)

Applicant Name: Iron Ivey LLC Address: 935 Bronx River Ave, Bronx NY Zip: 10473
Applicant Email: _____ Phone: 718 861 2400 Alt. Phone: _____
Owner Name: Iron Ivey LLC Address: same Zip: _____
Owner Email: _____ Phone: _____ Alt. Phone: _____

Property Information:

Street Address: 186 Ridge Creek Drive
Subdivision Name: Rocky Creek cove Section/Phase: _____ Lot Number: 43
Driving Directions: Perth Rd, right on Clontz Hill, right on Ridge creek Dr.

Site Development Information: *(check or complete ALL that apply*

(✓) New Single Family Residence
( ) New Multi-Family Residence
( ) Accessory Building
( ) Bedroom(s) Addition
( ) Repair to failing septic system ___ Tank ___ Drain lines Describe Problem: _____
Non-Residential Site Development: Type of Business: _____
Square Footage of Building: _____ Max. Number of Employees: ____ Max. Number of Seats/Beds/Other: ____

Maximum Number of Bedrooms: 3
Maximum Number of Occupants: 6
( ) Swimming Pool
( ) Other Addition/Structure: _____

CHECK FOUNDATION TYPE
(✓) Crawl Space Foundation
( ) Concrete Slab Foundation
( ) Basement with Plumbing
( ) Basement without Plumbing

Water Supply: ( ) Replacement Well – Reason: _____
( ) Multi-connection Well Number of Houses: _____ Number of Persons: _____
(✓) New Well ( ) Existing Well ( ) Community Well ( ) City Water ( ) Other Public Water

Desired Septic System Type: *(you may rank in order of preference)* Year existing system installed: _____
(✓) No Preference ( ) Alternative ( ) Conventional ( ) Innovative ( ) Modified Conventional ( ) Other: _____

Please answer the following to the best of your ability:
( ) Yes (✓) No Does the site contain any jurisdictional wetlands?
( ) Yes (✓) No Is any non-domestic sewage (i.e. industrial) to be generated?
( ) Yes (✓) No Is the site subject to approval by any other public agency?

I have read this application and certify that the information provided herein is true, complete, and correct. Authorized county and state officials are granted right of entry to conduct necessary inspections to determine compliance with applicable laws and rules. I understand that I am solely responsible for the proper identification and labeling of all property lines and corners and making the site accessible so that a complete site evaluation can be performed.

Signature: _____ 4/27/18.
Property owner or owner's legal representative signature (SIGNATURE REQUIRED) DATE

IREDELL COUNTY DEPARTMENT OF ENVIRONMENTAL HEALTH

DOCUMENTATION TO AUTHORIZE AN OWNER'S LEGAL REPRESENTATIVE

Applications for permits require the "signature of the owner or owner's legal representative" (15A NCAC 18A .1937). If the owner does not sign the application himself or herself, they can submit any one of the following documents to designate their legal representative:

Power of Attorney; Real Estate Contract; Estate executor; Bankruptcy trustee; Court ordered guardianship

In the absence of the above documentation, the property owner may provide the local health department with documentation that designates a legal representative. A property owner may:

Complete this form to document his or her legal representative, or provide his or her own form that contains the information in this form.

If there are multiple property owners, then all property owners must sign the form that designates a legal representative.

By signing a form that designates a legal representative for purposes of 15A NCAC 18A .1937, the property owner authorizes that representative to act on their behalf in matters pertaining to the application and permitting process, including signing or receiving any application, document or permit. The owner retains full responsibility to meet all permit conditions specified by the local health department.

I, Dominic Ferrovecchio, am the legal owner(s) of the property located at Iron Ivey LLC, identified as PIN (Parcel Identification Number) _____, located in Iredell County, North Carolina.

I do hereby authorize **(print legal representative/company name)** Frank Ferrovecchio Iron Ivey LLC, to act as an agent on my behalf in applying for/signing/obtaining any of the documents described below.

- Application for Improvement Permit (IP) / Authorization to Construct (AC)
- Improvement Permit (IP) / Authorization to Construct (AC)
- Application for soil-site evaluation (new/repair)
- Application/permit for private drinking water well/well abandonment
- Application for Compliance Inspection

I agree to abide by all decisions and/or conditions between the legal representative acting on my behalf and the Iredell County Department of Public Health, Environmental Health Division.

4/27/18 — Signature of Owner(s) — Date

4/27/18 — Signature of Witness — Date

Please return this signed form to the appropriate office:

Mooresville - Environmental Health
ronda.hart@co.iredell.nc.us
Fax: 704-662-3239
610 E. Center Avenue, Mooresville, NC 28115

Statesville - Environmental Health
adrienne.shea@co.iredell.nc.us
Fax: 704-871-3483
349 N. Center Street, Statesville, NC 28677

Acknowledgement Of
Plans Submittal ONLY!


Date 4/23/18

Benjamin A Bell Date 4/23/18

MODEL 23-2856-01

Lots 43 : 44

3 BDRM, 2 BATH
ACTUAL SIZE: 56'-0"X 26'-8"
TOTAL AREA: 1493 SQ.FT.

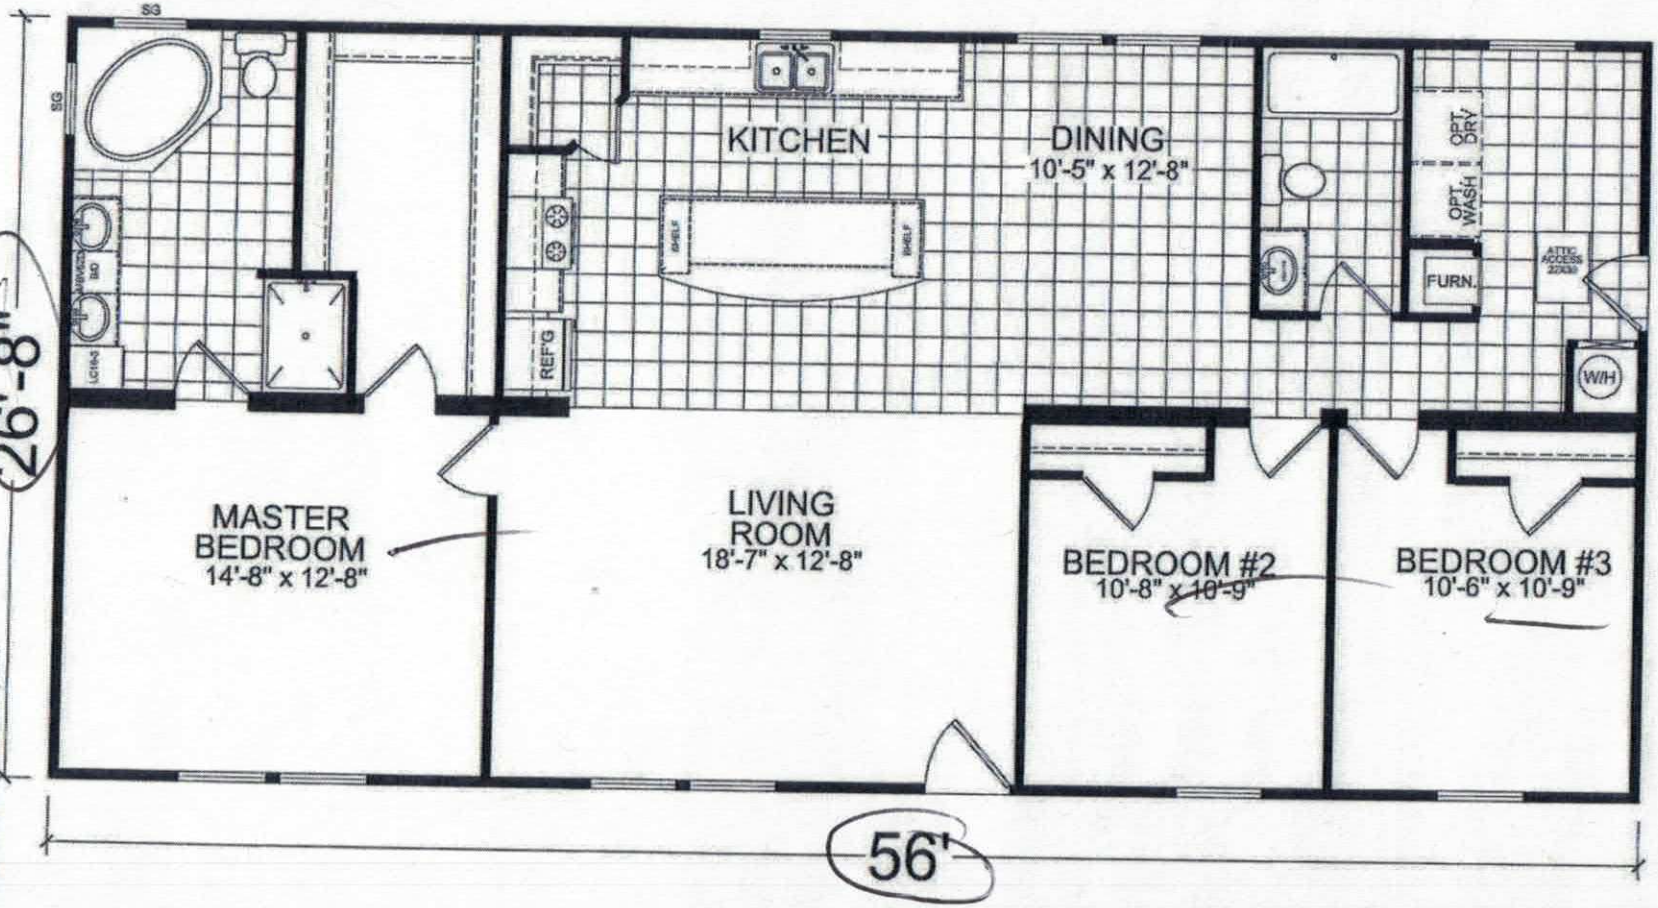

MATERIALS AND SPECIFICATIONS SUBJECT TO CHANGE WITHOUT NOTICE FOR PRODUCTION AND CODE PURPOSES. ALL DIMENSIONS ARE NOMINAL AND APPROXIMATE. SQUARE FOOTAGE IS MEASURED FROM EXTERIOR WALL TO EXTERIOR WALL AND IS A APPROXIMATE FIGURE. THIS DRAWING IS A RENDERING AND IS MEANT FOR SALE PURPOSES ONLY.

CHAMPION

4498 HWY. 401 SOUTH, LILLINGTON, NC 27546

PROJECT:

TITLE: LITERATURE PLAN

MODEL: 23-2856-01

DATE: 05-26-16

SCALE:

DRAWN BY: RS

REVISED:

REVISIONS

SHEET NO: L-101

PAGE:

M:\Engineering\a-Modular\ATLANTIC\23-2856-01.dwg, 5/25/2016 4:44:28 PM, installer

IREDELL COUNTY

PO Box 788
349 North Center St.
Statesville, NC 28677

APPLICATION NUMBER
235222
Issue Date: 04/16/2019

ZONING PERMIT
Open Space

Parcel Number	Street Address	Jurisdiction
4740117362.000	186 RIDGE CREEK DRIVE, TROUTMAN, NC	IREDELL COUNTY

Owner Information	Applicant Information
Owner: ROCKY RIVER LLC	Applicant: IRON IVEY LLC
Address: 2710 S MAIN ST #1E	Address: 179 RIVER PARK ROAD
SALISBURY, NC 28147	MOORESVILLE, NC 28117
Phone:	Phone: 704-360-2874

Use Requested	Zone Code
SFD	RA

Lot Acreage	F Setback	B Setback	L Setback	R Setback	Watershed	Flood Zone
.530	35.00	35.00	15.00	15.00	CACL	X

Remarks:

The applicant certifies that there are no deed restrictions, contractual agreements or governmental regulations of any kind that interfere with or prohibit the use of the property or the use for which this permit is requested. The applicant further acknowledges that enforcement of deed restrictions, plat conditions and other contractual agreements will not be undertaken by Iredell County and is the sole responsibility of the affected parties.

Applicant: _____ Date: _____

Permit Number	174131	TOTAL FEES:	$ 77.25

IREDELL COUNTY

PO Box 788
349 North Center St.
Statesville, NC 28677

FILE COPY

APPLICATION NUMBER
235222
Issue Date: 04/27/2018

ZONING PERMIT

Open Space

Parcel Number	Street Address	Jurisdiction
4740117362.000	186 RIDGE CREEK DRIVE, TROUTMAN, NC	IREDELL COUNTY

Owner Information	Applicant Information
Owner: ROCKY RIVER LLC	Applicant: IRON IVEY LLC
Address: 2710 S MAIN ST #1E	Address: 179 RIVER PARK ROAD
SALISBURY, NC 28147	MOORESVILLE, NC 28117
Phone:	Phone: 704-360-2874

Use Requested	Zone Code
SFD	RA

Lot Acreage	F Setback	B Setback	L Setback	R Setback	Watershed	Flood Zone
.530	35.00	35.00	15.00	15.00	CACL	X

Remarks:

PAID
2892
4-27-18

The applicant certifies that there are no deed restrictions, contractual agreements or governmental regulations of any kind that interfere with or prohibit the use of the property or the use for which this permit is requested. The applicant further acknowledges that enforcement of deed restrictions, plat conditions and other contractual agreements will not be undertaken by Iredell County and is the sole responsibility of the affected parties.

Applicant: See Attached Date: _____

Permit Number	137069	TOTAL FEES:	$ 77.25