
IREDELL COUNTY HEALTH DEPARTMENT
ENVIRONMENTAL HEALTH DIVISION
Application For Improvement Permit
Site Plan Form

INSTRUCTIONS TO APPLICANT: (Items in Parenthesos are to be performed by DEVELOPERS ONLY)

All property corners must be staked and flagged with dimensions matching those shown on an approved final (preliminary) plat (and proposed house dimensions must be staked and flagged) before the Iredell County Health Department can begin review work on this proposed site. An application for an Improvement Permit is considered complete only when this site plan form is completed, signed, and attached to the application form.


WILTSHIRE CREEK # 40

As Close To Scale As Is Possible: 1. Draw in the proposed lot showing all proposed lot dimensions and orientation to proposed streets or roads. 2. Draw in the proposed structure showing dimensions and distances to property lines (include decks, walkways, etc.). E. Draw in the proposed driveway location. 4. Draw in all wells, both existing and proposed, including those on adjacent property (if known). 5. Draw in any other structure ie. sheds, outbuildings, pools, etc. which will occupy space on the proposed lot.

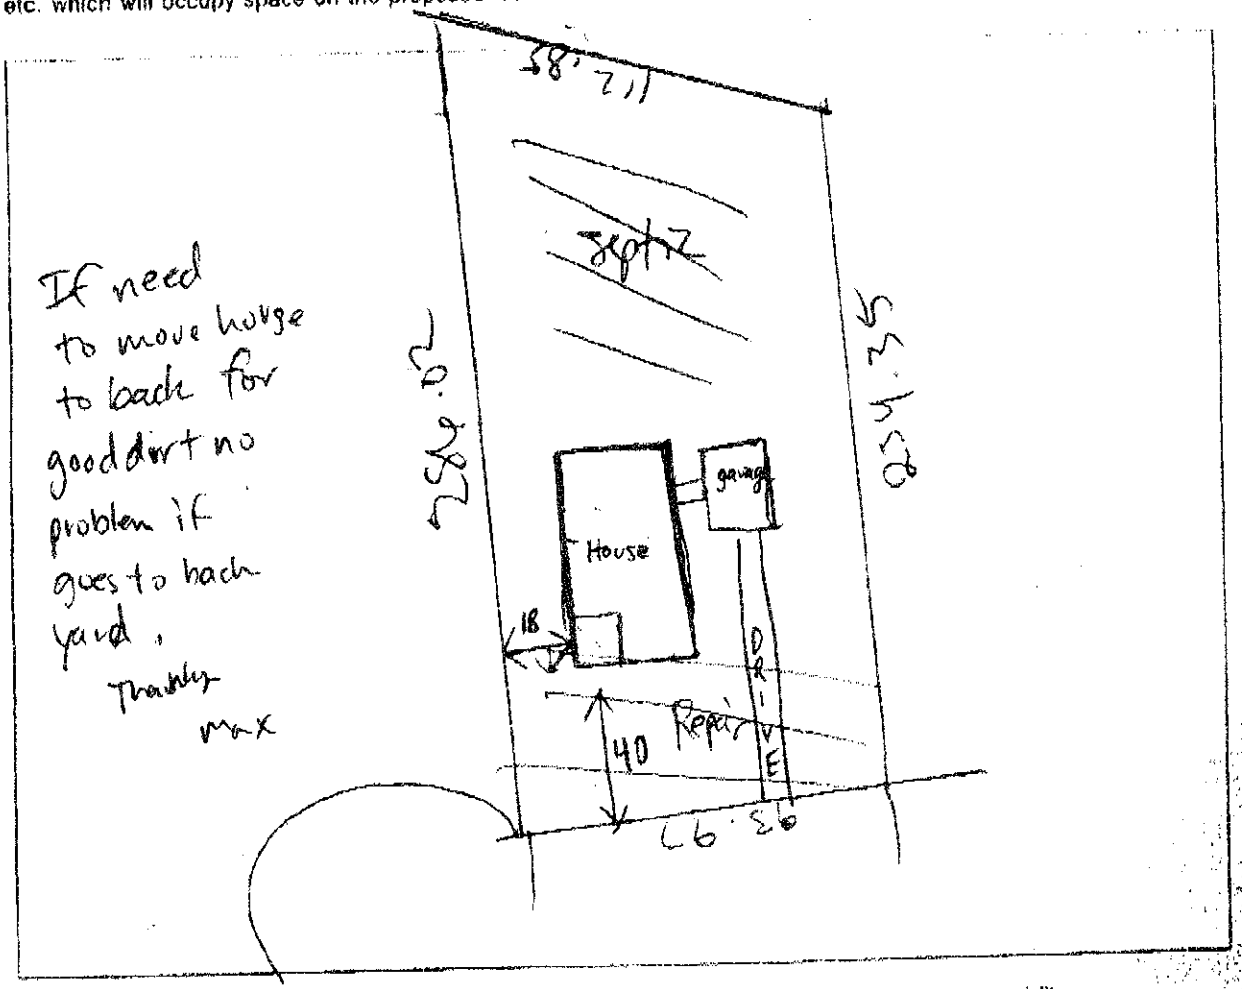

I hereby convenant that the above representation is correct to the best of my knowledge and ability.

7/3/02 Date _____ SIGNATURE OF OWNER/AUTHORIZED AGENT

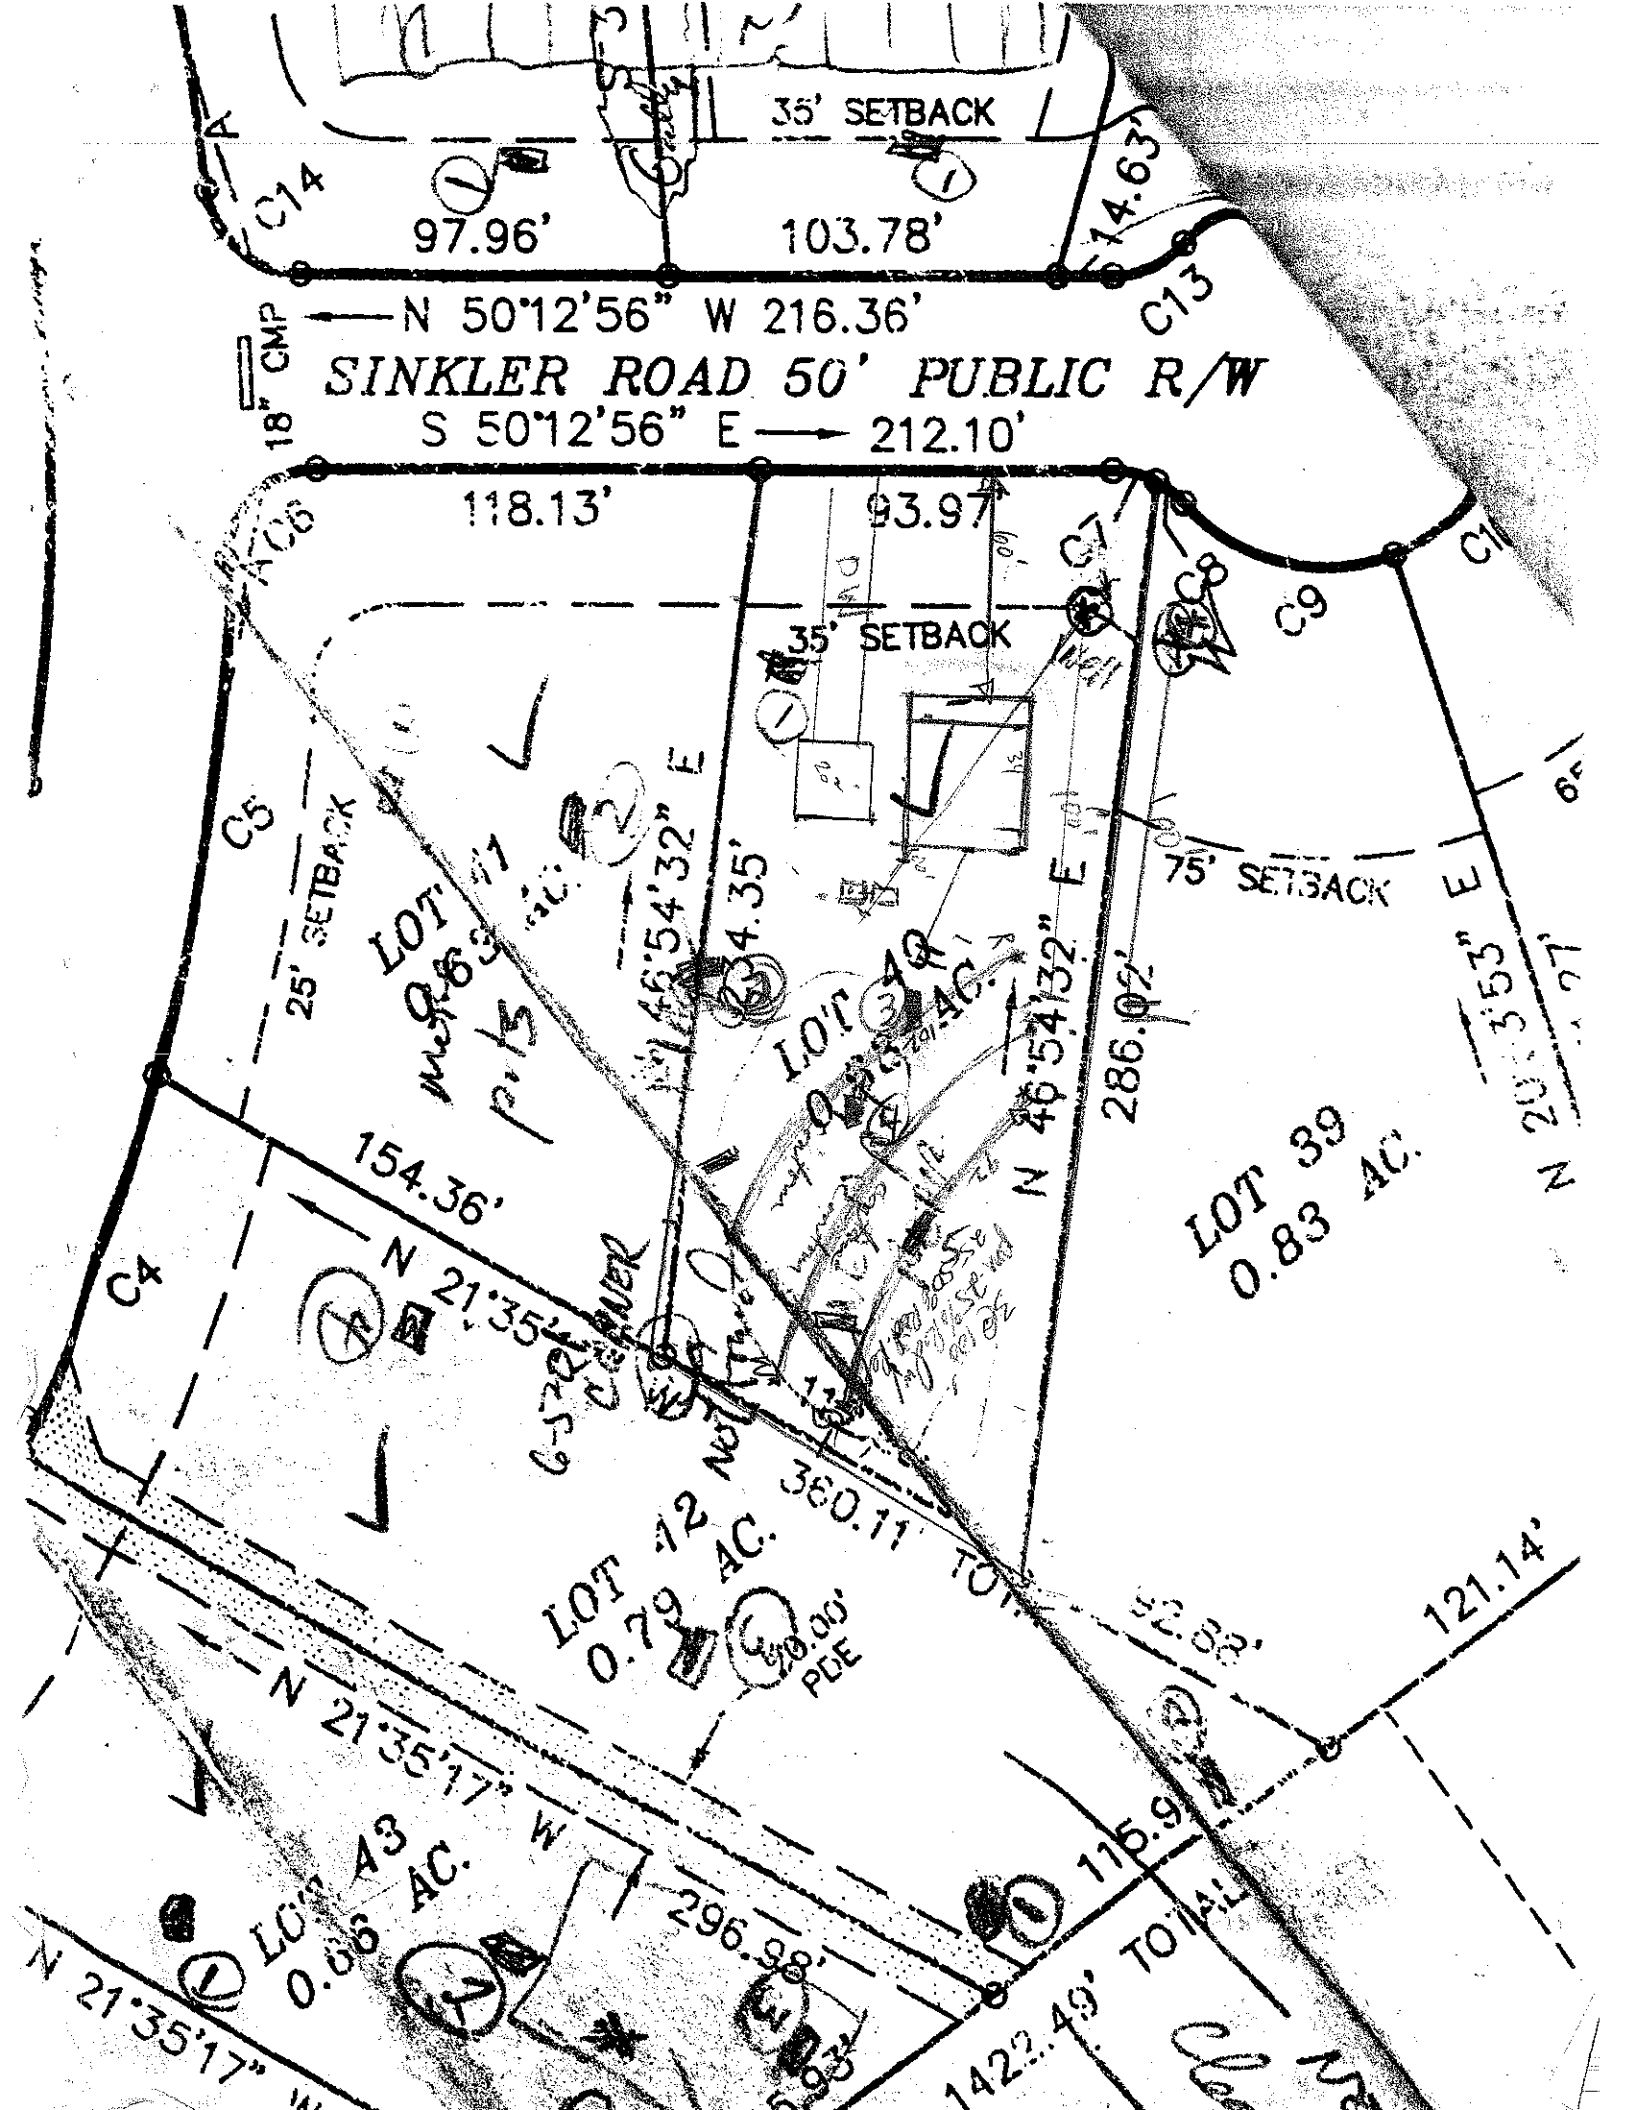
35' SETBACK
97.96'
103.78'
14.63'
N 50°12'56" W 216.36'
18" CMP
SINKLER ROAD 50' PUBLIC R/W
S 50°12'56" E 212.10'
118.13'
93.97'
35' SETBACK
25' SETBACK
75' SETBACK
LOT 41
0.83 AC.
LOT 40
0.83 AC.
LOT 39
0.83 AC.
LOT 42
0.79 AC.
LOT 43
0.66 AC.
154.36'
N 21°35'17" W
N 46°54'32" E
286.02'
360.11'
121.14'
296.88'
115.9'
142.49'
N 21°35'17" W
20.00' PDE
C4
C5
C6
C7
C8
C9
C13
C14