TOWN OF TROUTMAN.

IREDELL COUNTY HEALTH DEPARTMENT

(SEPTIC TANK) IMPROVEMENTS PERMIT AND CERTIFICATE OF COMPLETION

(Ground Absorption Sewage Disposal System -- G. S. Chapter 130-Article 13C)

OWNER OR CONTRACTOR MICHAEL WATTS DATE 1-22-92. PERMIT NO. 4M-A-5.

PHONE: Business ______ Home ______

LOCATION Hwy 215 below Troutman + T.R. on Byers Rd. - 3/8 mi. on (R).

______ S. R. No. ______

SUBDIVISION NAME ______ LOT NO. ______ SECTION OR BLOCK NO. ______

DOUBLEWIDE

House ( ) Mobile Home (✓) Business ( ) Other ______

No. Bedrooms 3 No. Bathrooms 2.5

Garbage Disposal Unit Yes ( ) No (✓)

Auto. Dishwasher Yes ( ) No (✓)

Auto. Wash. Machine Yes (✓) No ( )

Site Suitable Yes (✓) No ( )

Lot Area .8 acre.

Character & Porosity of Soil Prov. Suitable.


Percolation Rate .4 gal./sq. ft.

Topography 2-6%

Depth to Water Table 10'+

Rock or other impervious formations none observed.

______ Basement with Plumbing ______ Basement without Plumbing ✓ No Basement

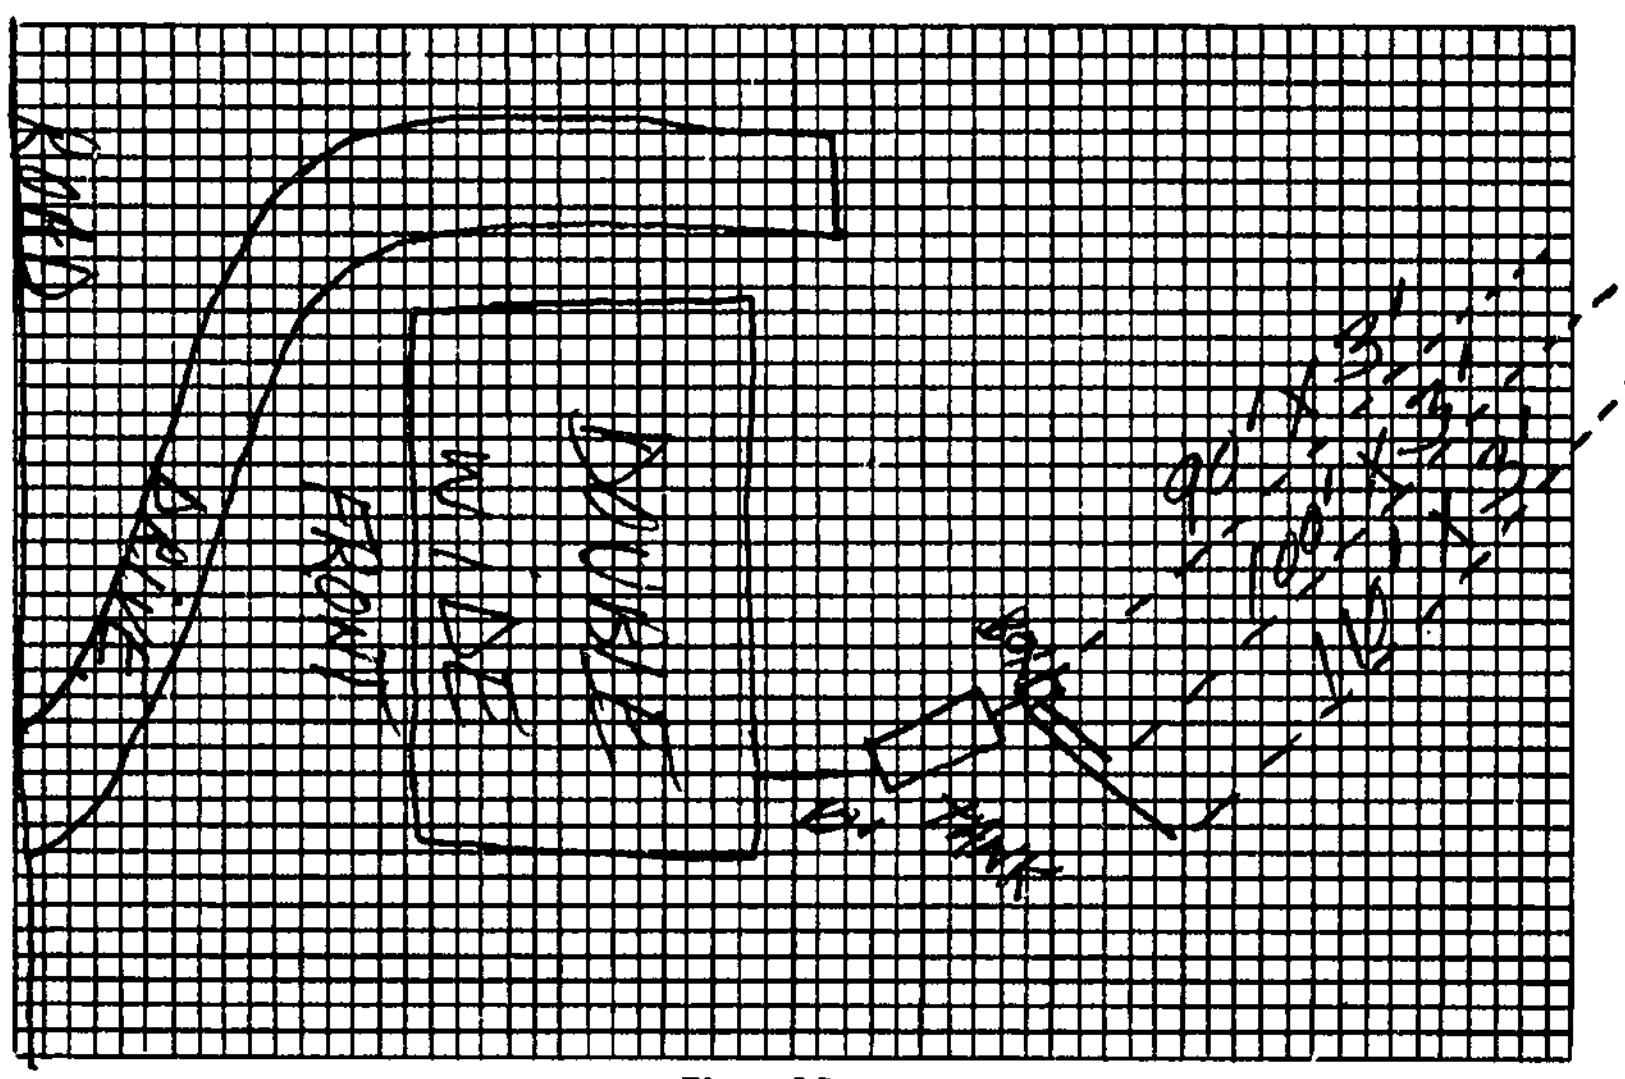

Plot of System

Size of Tank 1000 Gals.

Nitrification Field: 3

No. of Lines

Sq. Ft. 900 Linear Ft. 300

Depth of Stone in Lines 12"

Water Supply: Individual (✓)

Public ( )

Installed by Keith Speece

I understand and agree to install septic tank system as specified on this Improvements Permit.

Signed: ______

IMPROVEMENTS PERMIT BY Steve Brown

COMMENTS: ______

CERTIFICATE OF COMPLETION BY Steve Brown DATE 1-22-92.

EXISTING SYSTEM CHECKED BY: ______ DATE ______

CONSTRUCTION MUST COMPLY WITH ALL OTHER APPLICABLE STATE AND LOCAL REGULATIONS.

Permit is VOID if any unauthorized changes are made in installation of system and/or if any false information is supplied in making Improvements Permit.

Health Dept. Copy: White Inspection Dept. Copy: Yellow Sanitarian's Copy: Pink Owner's Copy: Gold