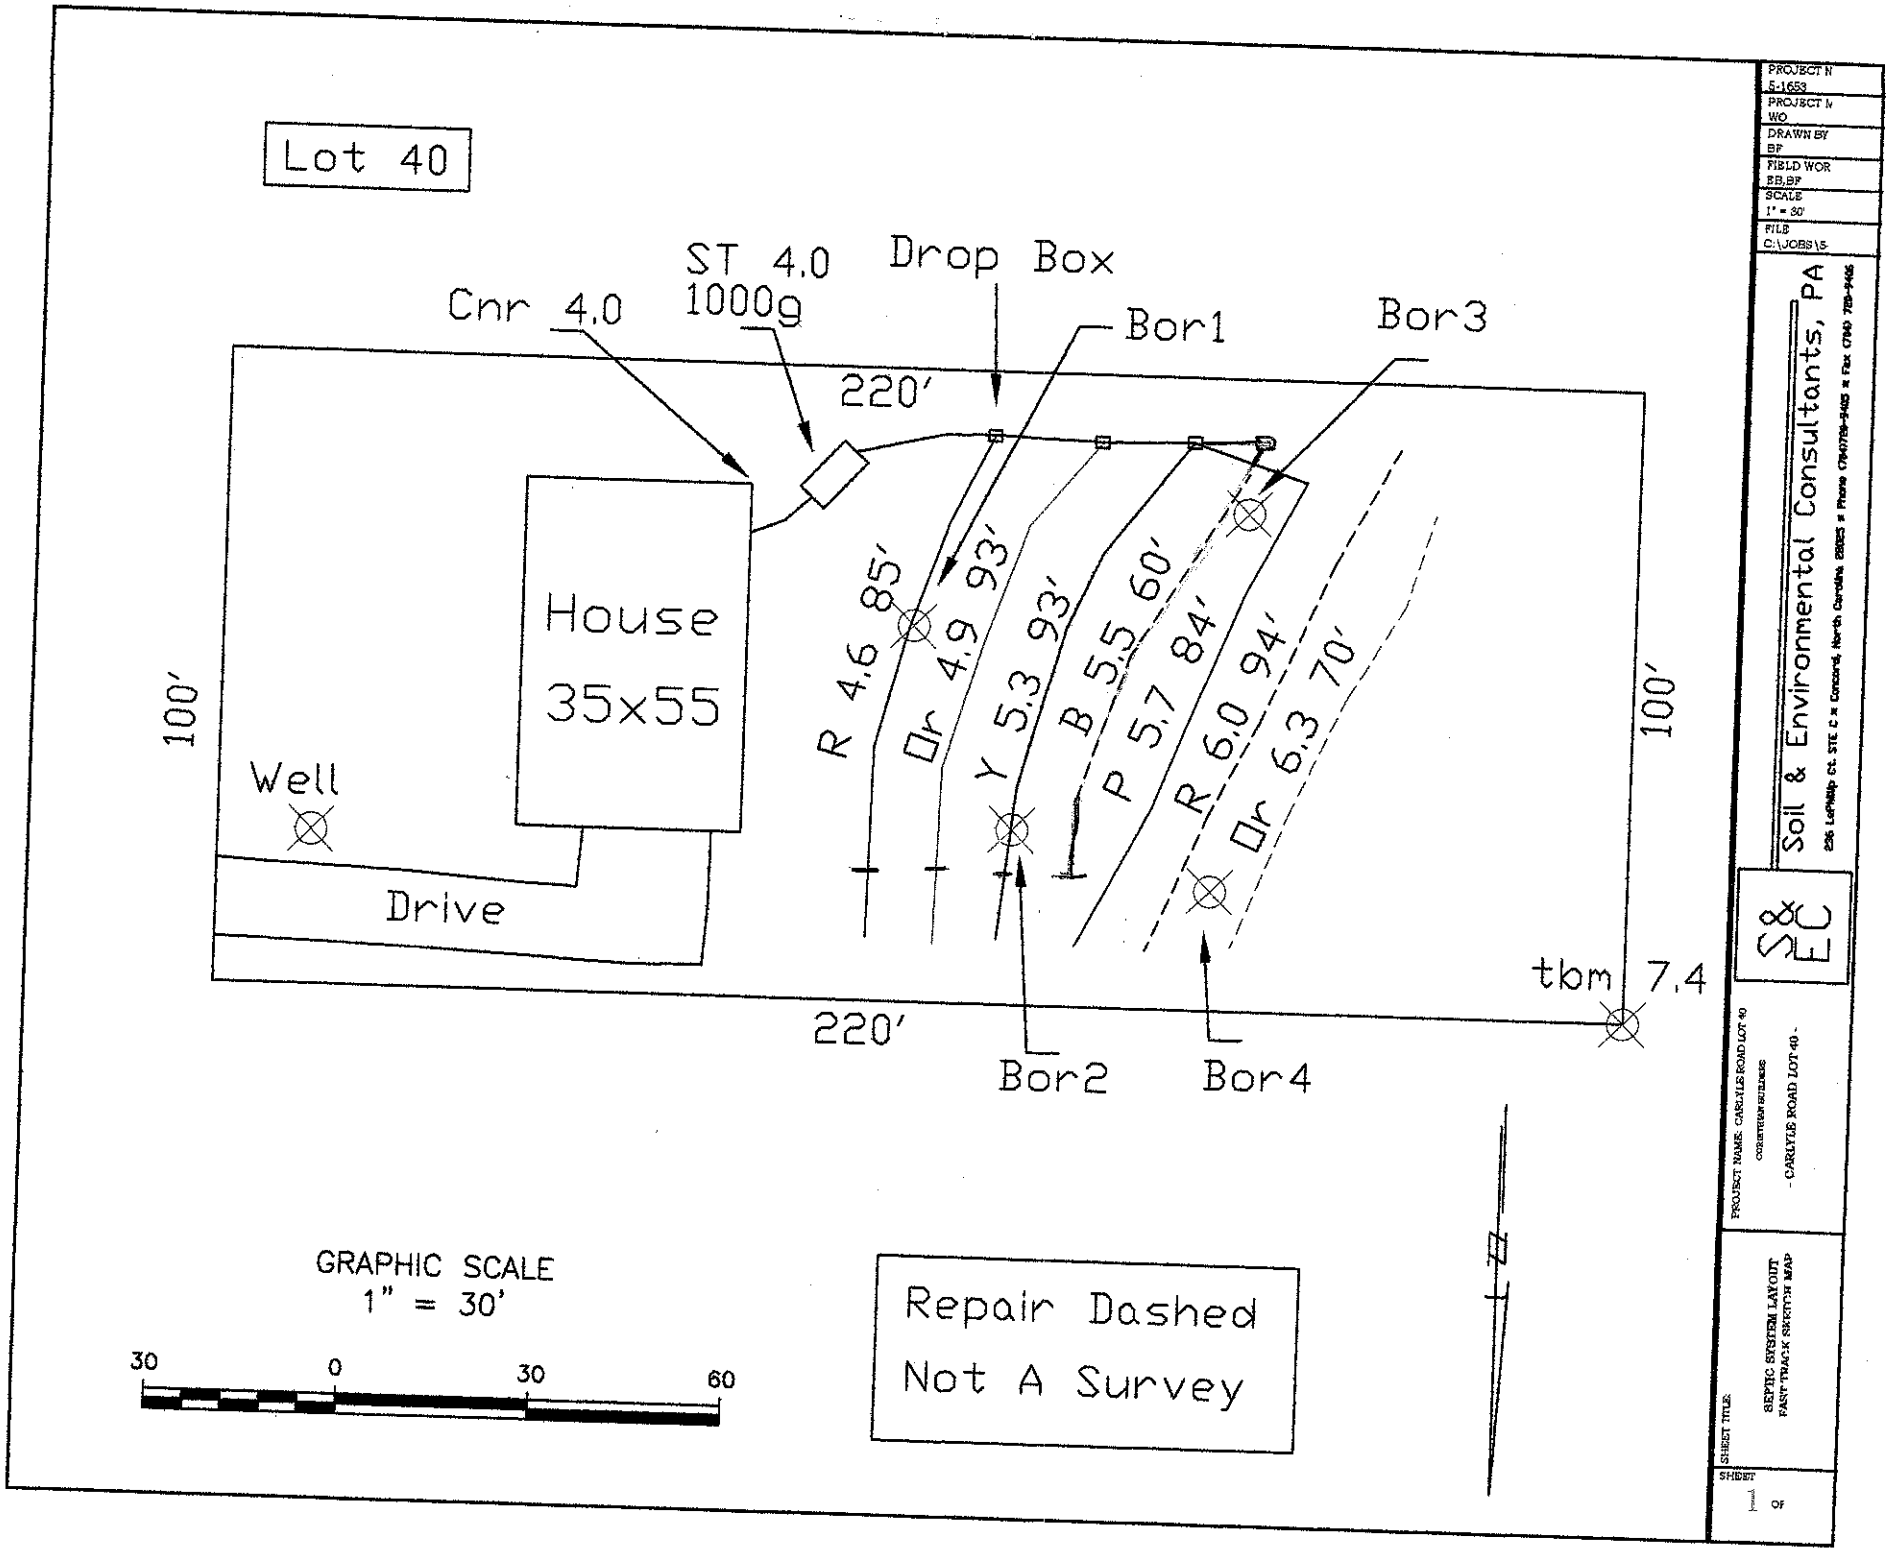

Lot 40
ST 4.0
1000g
Drop Box
Cnr 4.0
Bor1
Bor3
220'
House
35x55
100'
100'
Well
Drive
R 4.6 85'
Dr 4.9 93'
Y 5.3 93'
B 5.5 60'
P 5.7 84'
R 6.0 94'
Dr 6.3 70'
tbm 7.4
220'
Bor2
Bor4
GRAPHIC SCALE
1" = 30'
30
0
30
60
Repair Dashed
Not A Survey
PROJECT N
5-1659
PROJECT N
WO
DRAWN BY
BF
FIELD WOR
BB,BF
SCALE
1" = 30'
FILE
C:\JOBS\5
Soil & Environmental Consultants, PA
S&EC
PROJECT NAME: CARLYLE ROAD LOT 40
- CARLYLE ROAD LOT 40 -
SHEET TITLE:
SEPTIC SYSTEM LAYOUT
FAST-TRACK SKETCH MAP
SHEET
OF