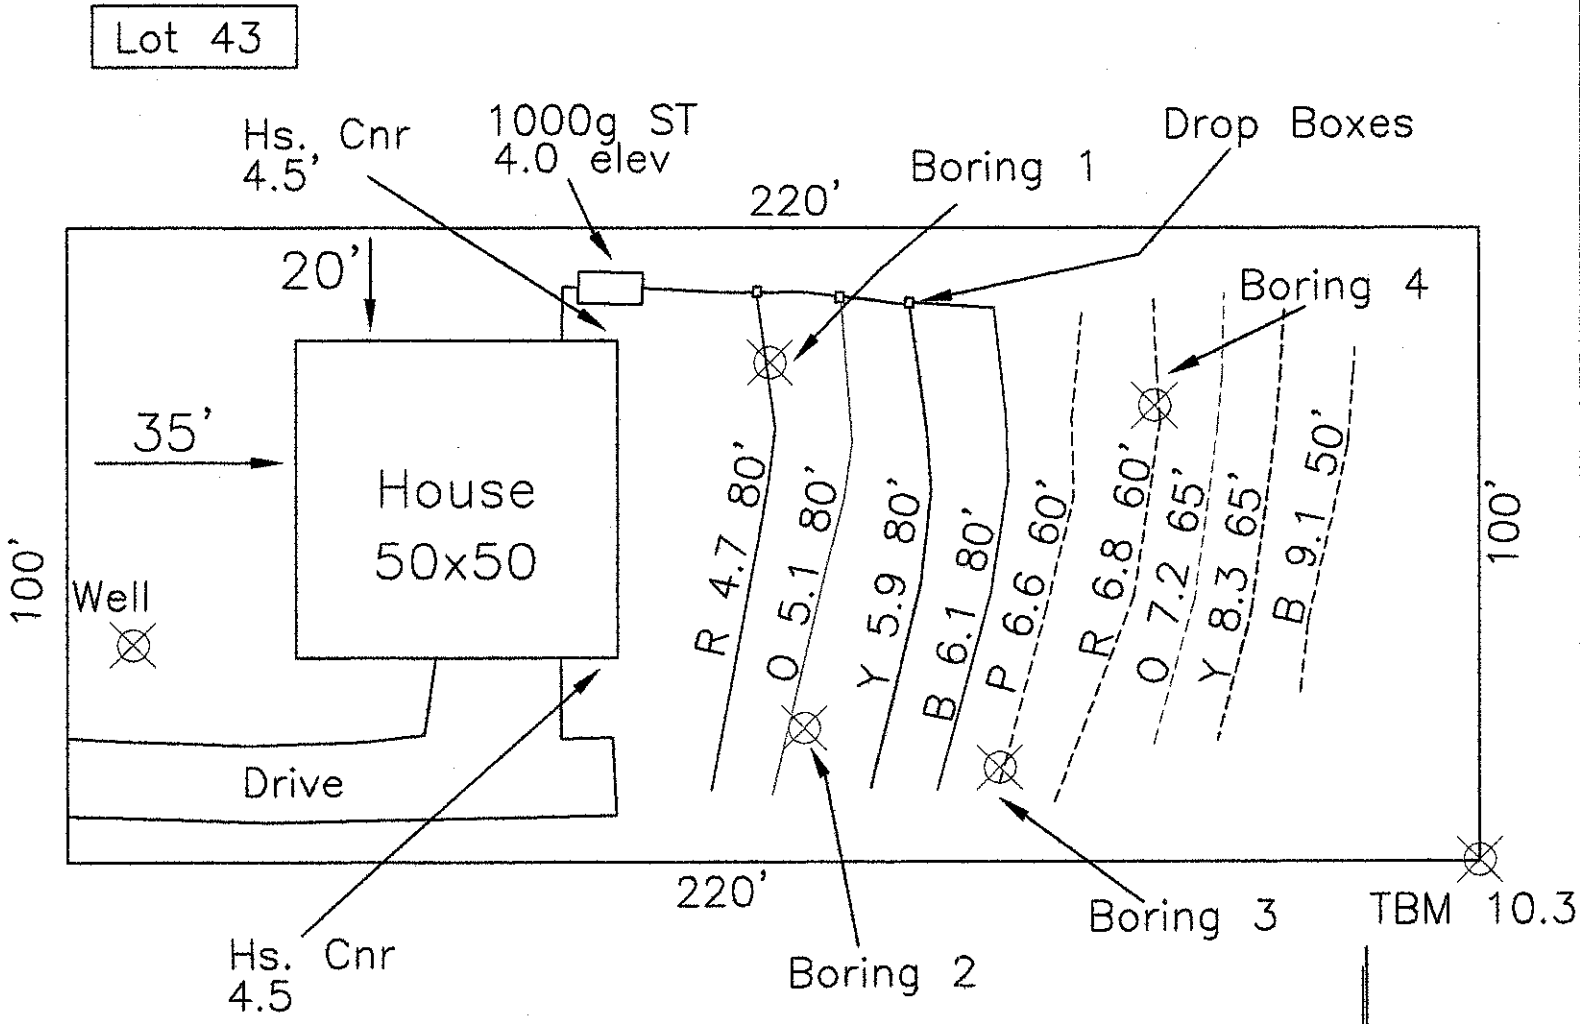


GRAPHIC SCALE
1" = 30'

30 0 30 60

Repair Dashed
Not A Survey

PROJECT NO. 5-1553
PROJECT MGR. WO
DRAWN BY BF
FIELD WORK EB,BF
SCALE 1" = 30'
FILE C:\JOBS\5-1553

Soil & Environmental Consultants, PA
229 LaPhillip Ct, STE 5 • Concord, North Carolina 28025 • Phone (704)720-8455 • Fax (704) 720-8406

S&EC

PROJECT NAME: CARLYLE ROAD LOT 43
CHRISTIAN BUILDERS
- CARLYLE ROAD LOT 43 -
ISDELL COUNTY, NORTH CAROLINA
NOVEMBER 2005

SHEET TITLE:
SEPTIC SYSTEM LAYOUT
FAST TRACK SKETCH MAP

SHEET 1 OF 1