DEPARTMENT OF ENVIRONMENT AND NATURAL RESOURCES
DIVISION OF ENVIRONMENTAL HEALTH
ON-SITE WASTEWATER SECTION

Sheet ____ *of* ____
PROPERTY ID #: _____
COUNTY: _____

SOIL/SITE EVALUATION
for ON-SITE WASTEWATER SYSTEM

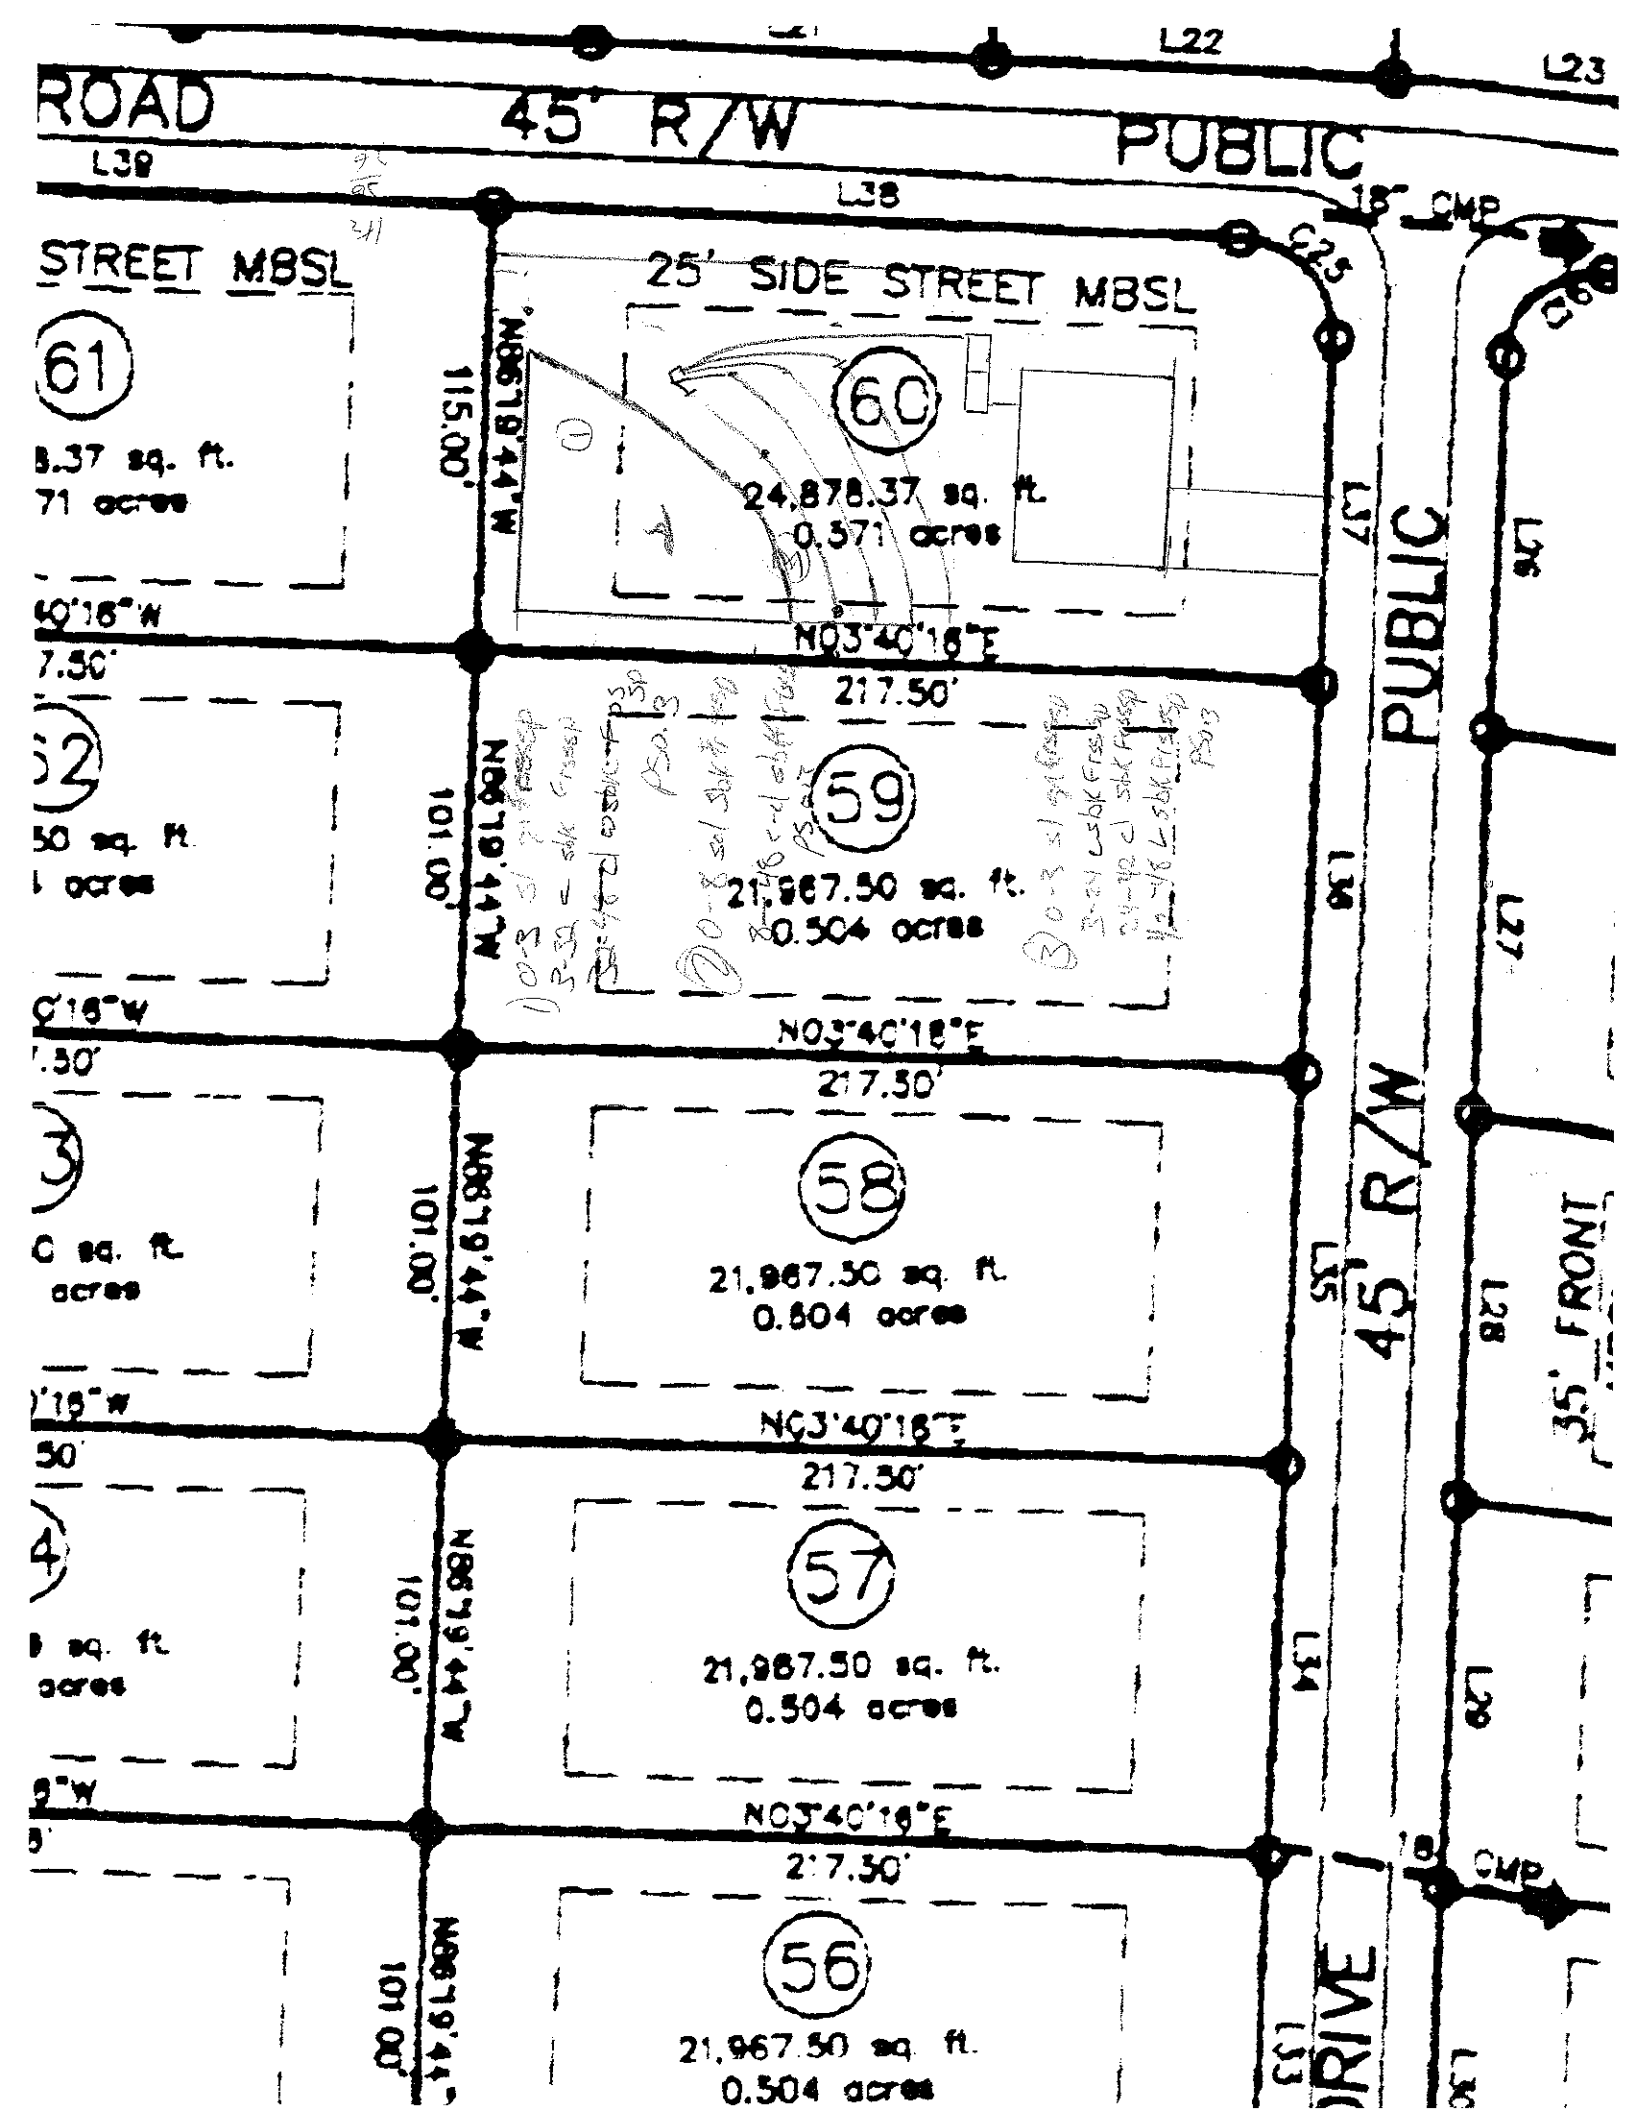
OWNER: _____ APPLICATION DATE _____
ADDRESS: _____ DATE EVALUATED: _____
PROPOSED FACILITY: _____ PROPOSED DESIGN FLOW (.1949): _____ PROPERTY SIZE: _____
LOCATION OF SITE: Catlyle Farms 60 PROPERTY RECORDED: _____
WATER SUPPLY: ☒ Private ☐ Public ☒ Well ☐ Spring ☐ Other _____
EVALUATION METHOD: ☒ Auger Boring ☐ Pit ☐ Cut TYPE OF WASTEWATER: ☐ Sewage ☐ Industrial Process ☐ Mixed

PROFILE #	.1940 LANDSCAPE POSITION/ SLOPE %	HORIZON DEPTH (IN.)	SOIL MORPHOLOGY (.1941) .1941 STRUCTURE/ TEXTURE	SOIL MORPHOLOGY (.1941) .1941 CONSISTENCE/ MINERALOGY	OTHER PROFILE FACTORS .1942 SOIL WETNESS/ COLOR	.1943 SOIL DEPTH	.1956 SAPRO CLASS	.1944 RESTR HORIZ	PROFILE CLASS & LTAR
1	6% L	0-3	sl gr	FrSSSp					PS 0.3
		3-32	c msbk	FrSSSp					
		32-48	cl wsbk	FrSSSp					
2		0-8	scl sbk	FrSSSp					PS 0.3
		8-48	c sbk	FrSSSp					
3		0-3	sl gr.	FrSSSp					PS 0.3
		3-24	c msbk	FrSSSp					
		24-42	cl wsbk	FrSSSp					
		42-48	l wsbk	FrSSSp					
4									

DESCRIPTION	INITIAL SYSTEM	REPAIR SYSTEM
Available Space (.1945)		
System Type(s)		
Site LTAR		

OTHER FACTORS (.1946): _____
SITE CLASSIFICATION (.1948): _____
EVALUATED BY: _____
OTHER(S) PRESENT: _____

COMMENTS: _____


ROAD
45' R/W
PUBLIC
L38
L22
L23
STREET MBSL
25' SIDE STREET MBSL
61
8.37 sq. ft.
71 acres
60
24,878.37 sq. ft.
0.571 acres
59
21,967.50 sq. ft.
0.504 acres
58
21,967.50 sq. ft.
0.504 acres
57
21,967.50 sq. ft.
0.504 acres
56
21,967.50 sq. ft.
0.504 acres
115.00'
101.00'
N 44°19'48"W
N03°40'16"E
217.50'
45' R/W PUBLIC
35' FRONT
L25
L26
L27
L28
L34
L35
L37
CMP