IREDELL COUNTY HEATLH DEPARTMENT
ENVIRONMENTAL HEALTH DIVISION
PAGE 2: *SITE PLAN WORKSHEET*

SEE THE "SAMPLE SITE PLAN" BELOW. *INCOMPLETE SITE PLANS WILL BE RETURNED TO YOU FOR COMPLETION AND MAY RESULT IN A DELAY IN THE ISSUANCE OF YOUR SEPTIC SYSTEM PERMIT!!!*

Place an (X) beside each item as you complete the site plan:

____ Property Line measurements are clearly identified…
____ All proposed structures are indicated…
SHOW: proposed house or business footprint, wells, water lines, patios, pools and decks, and any other item that will occupy space on the site
____ Front and side setbacks from property line…
____ Preferred driveway location and configuration, preferred well location…
____ Area you prefer your septic system to be placed…
____ North arrow, or other sufficient indicator of direction…

Circle N/A on the following if appropriate:


____ Location of septic systems and wells within 100' of your property… N/A
____ Location of easements and rights of ways on your property… N/A
____ Location of any designated wetlands on the property… N/A

Signature: _____


REQUIRED property owner or owner's legal representative signature. DATE

updated Plan 10-24-13

USE THIS SPACE TO DRAW YOUR SITE PLAN

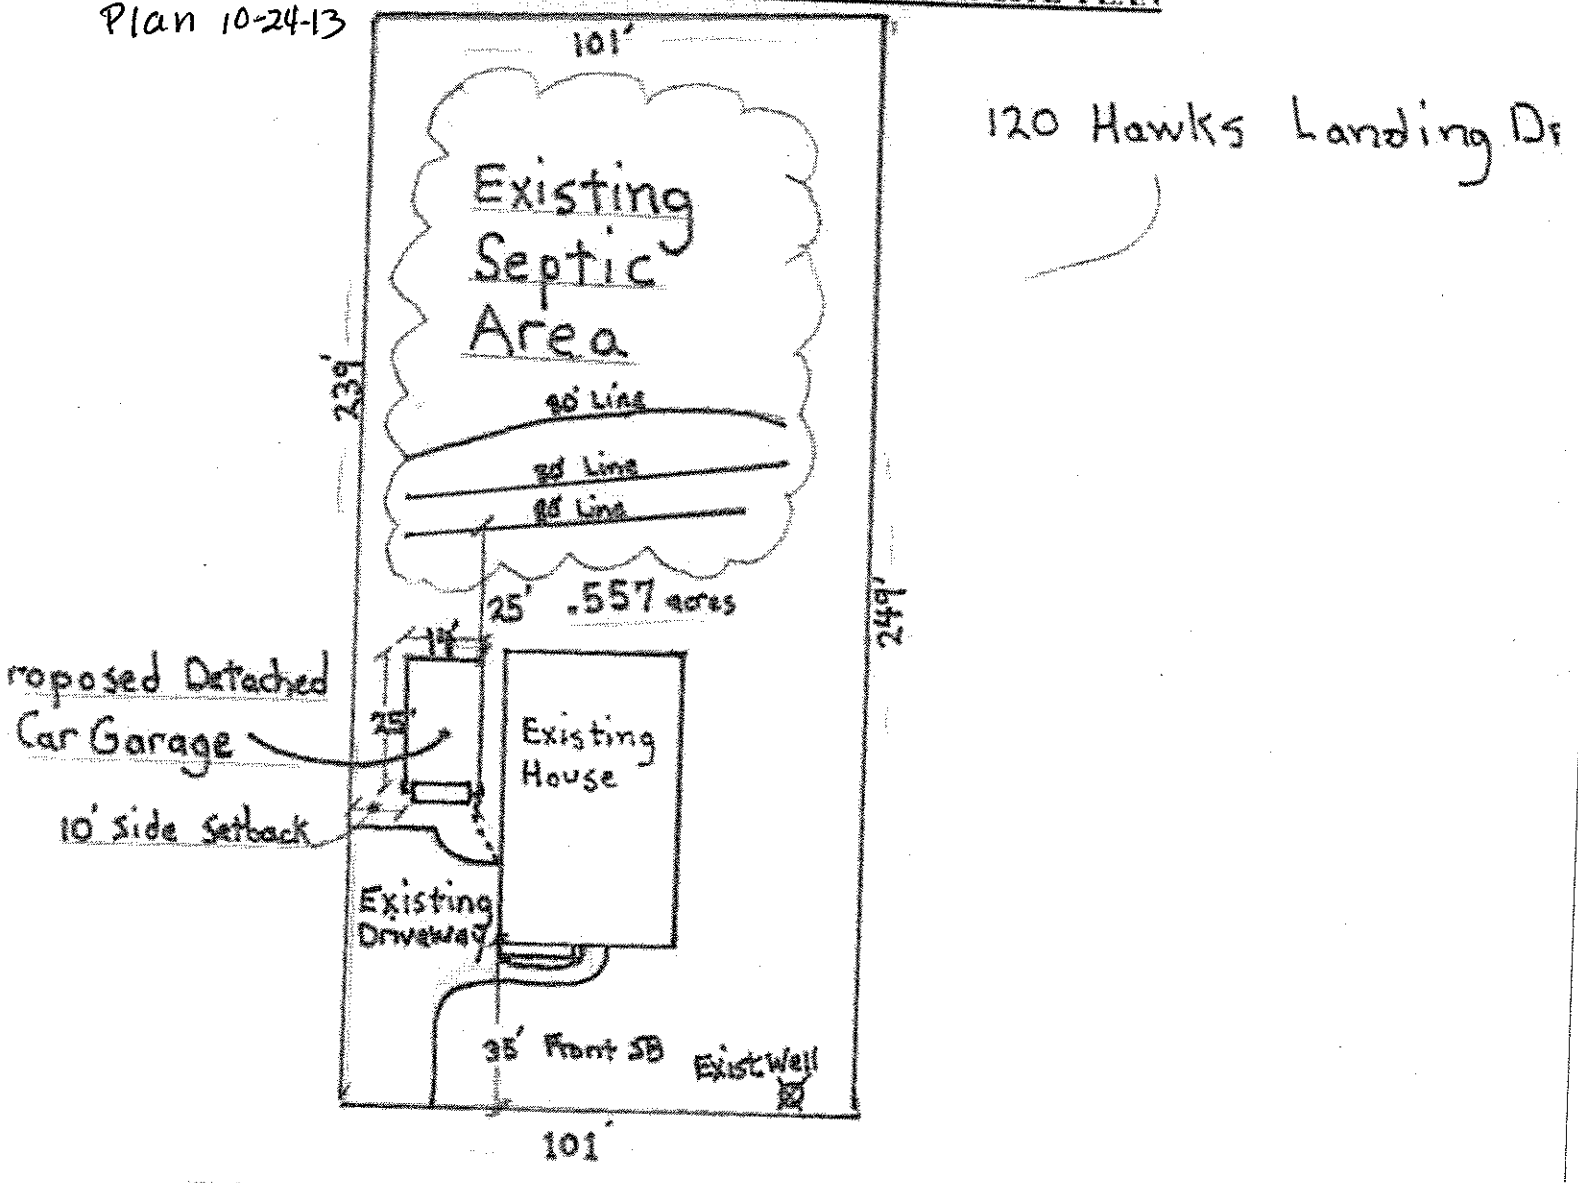

White Copy – Environmental Health Yellow Copy – Applicant
C:\Users\dbutt\AppData\Local\Microsoft\Windows\Temporary Internet Files\OLK63F7\Application For OSWP Permit (2).doc

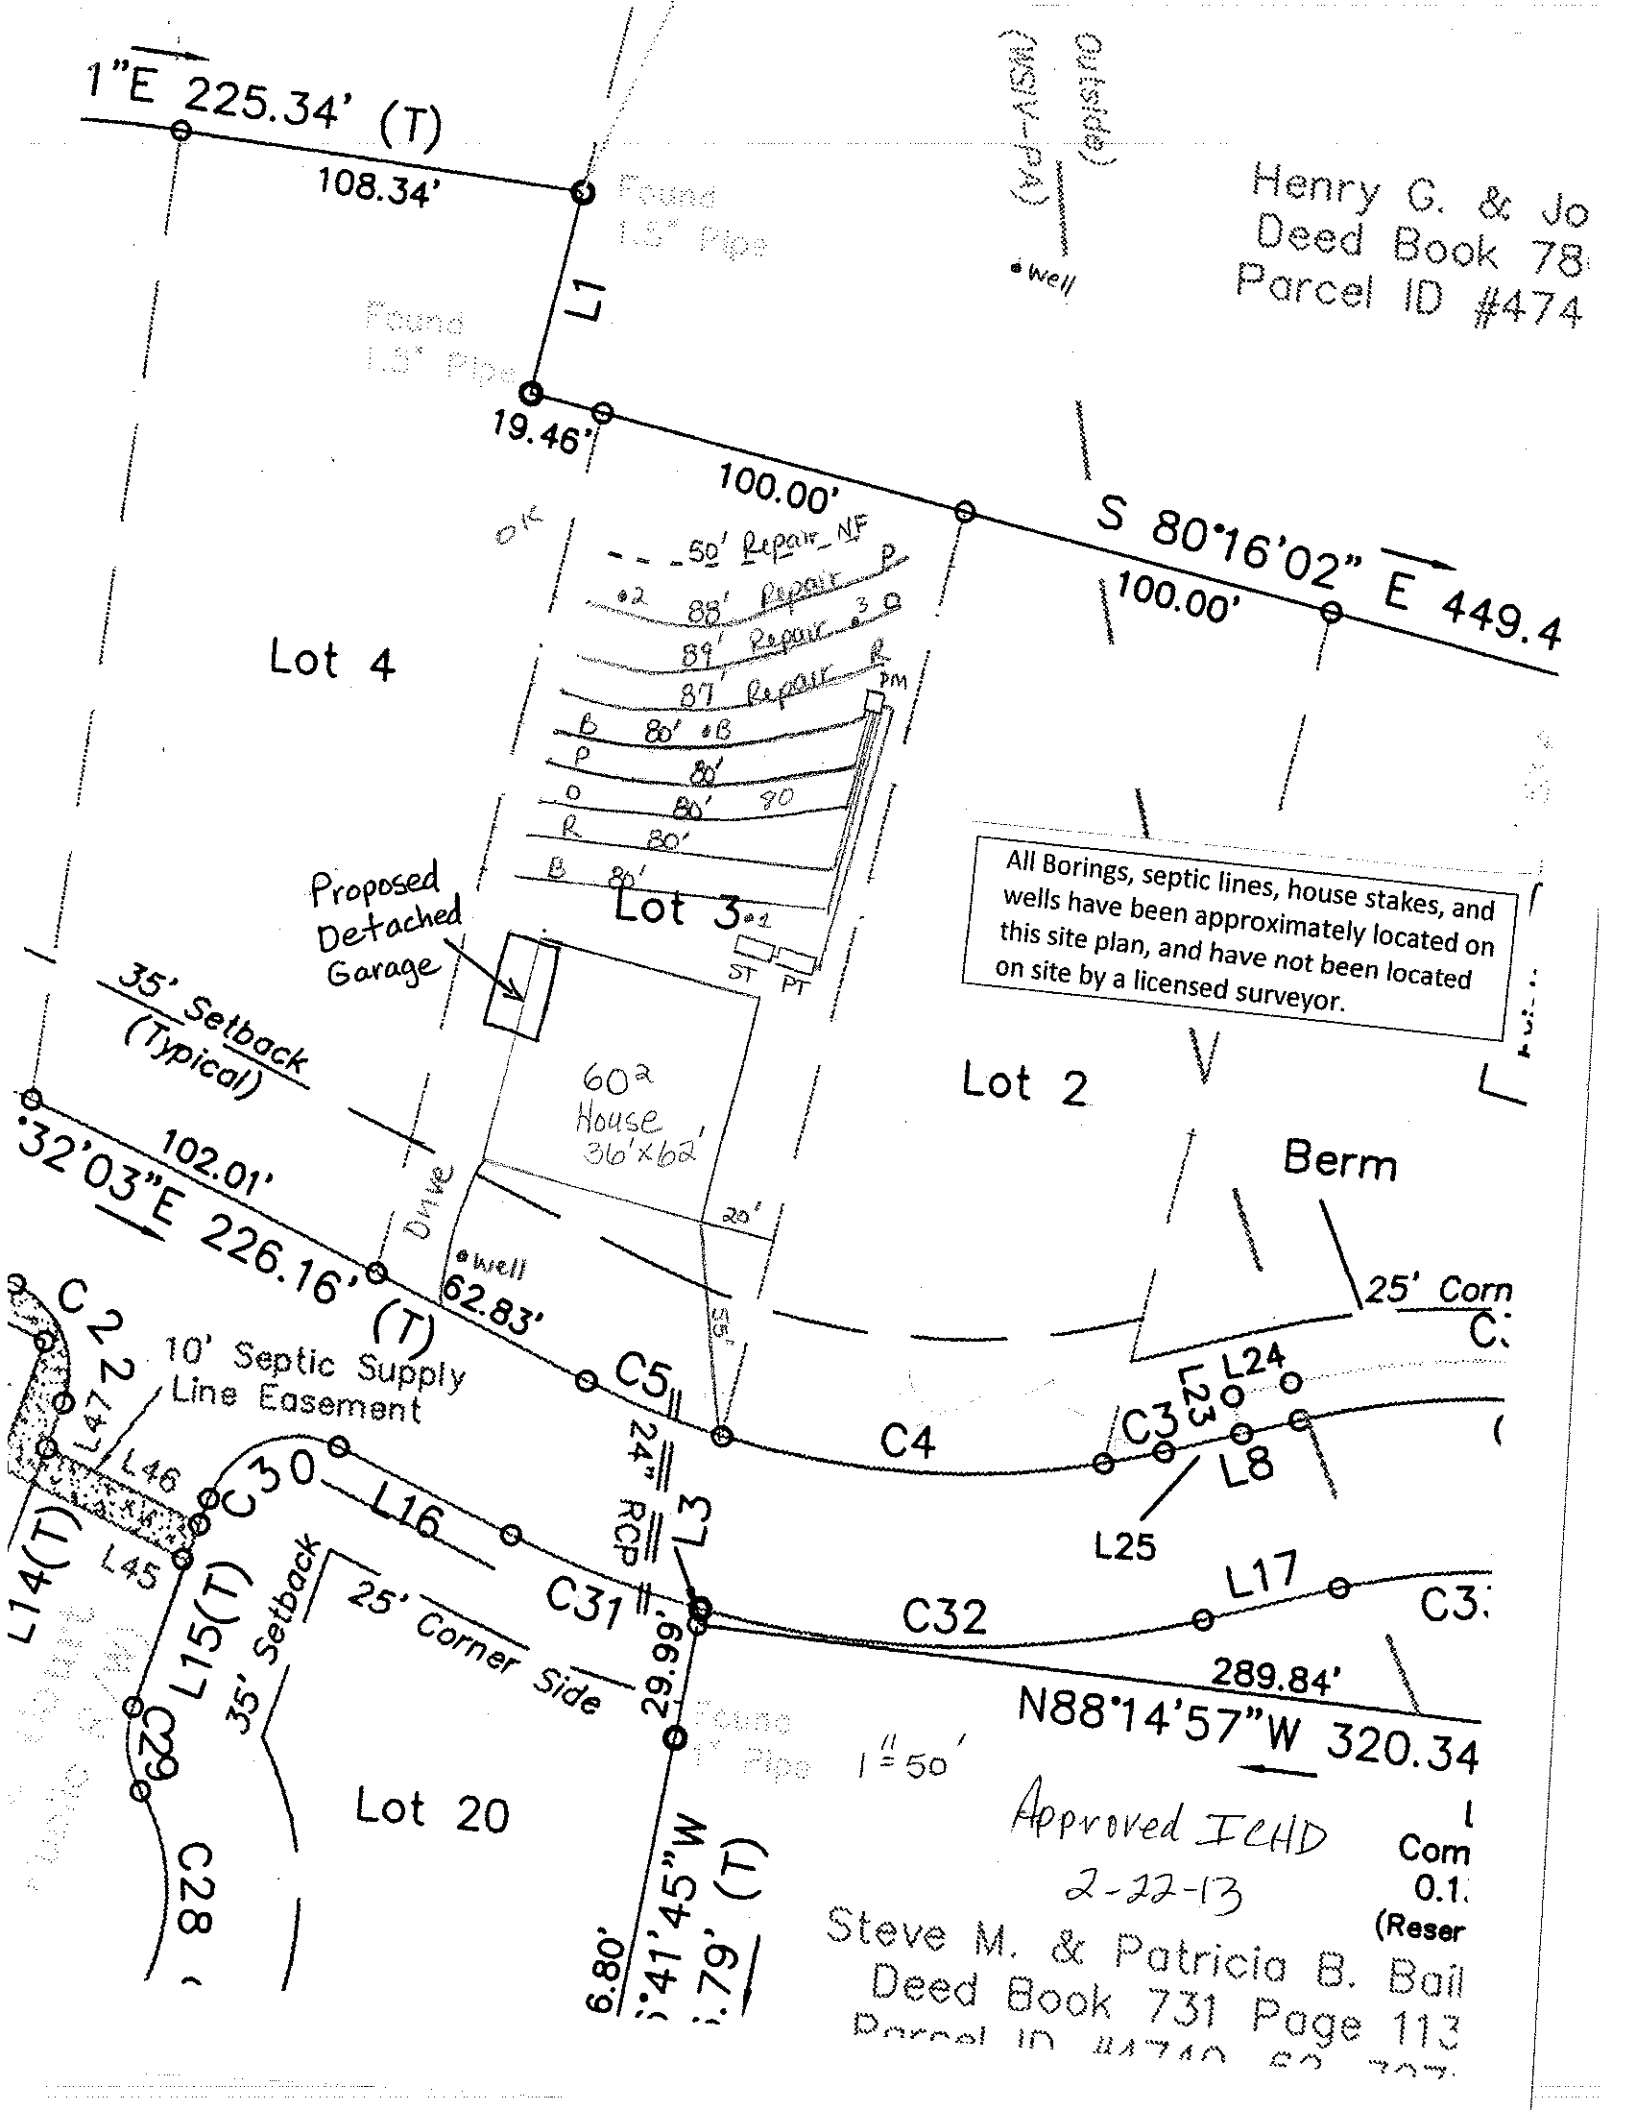
1"E 225.34' (T)
108.34'
Found 1.5" Pipe
L1
19.46'
100.00'
S 80°16'02" E 449.4
100.00'
Henry G. & Jo
Deed Book 78
Parcel ID #474
Lot 4
Lot 3
Lot 2
Lot 20
50' Repair NF
88' Repair
89' Repair
87' Repair
80' 88
80'
80' 90
80'
80'
Proposed Detached Garage
35' Setback (Typical)
602 House 36'x62'
Drive
20'
ST
PT
PM
All Borings, septic lines, house stakes, and wells have been approximately located on this site plan, and have not been located on site by a licensed surveyor.
Berm
25' Corn
102.01'
°32'03"E 226.16' (T)
well
62.83'
10' Septic Supply Line Easement
C22
L47
L46
L45
C30
L16
C31
24" RCP
L3
C5
C4
C3
L23
L24
L8
L25
L17
C32
289.84'
N88°14'57"W 320.34
L14(T)
L15(T)
35' Setback
25' Corner Side
29.99'
C29
C28
6.80'
41'45"W
79' (T)
1"=50'
Approved ICHD
2-22-13
Steve M. & Patricia B. Bail
Deed Book 731 Page 113
Com
0.1
(Reser