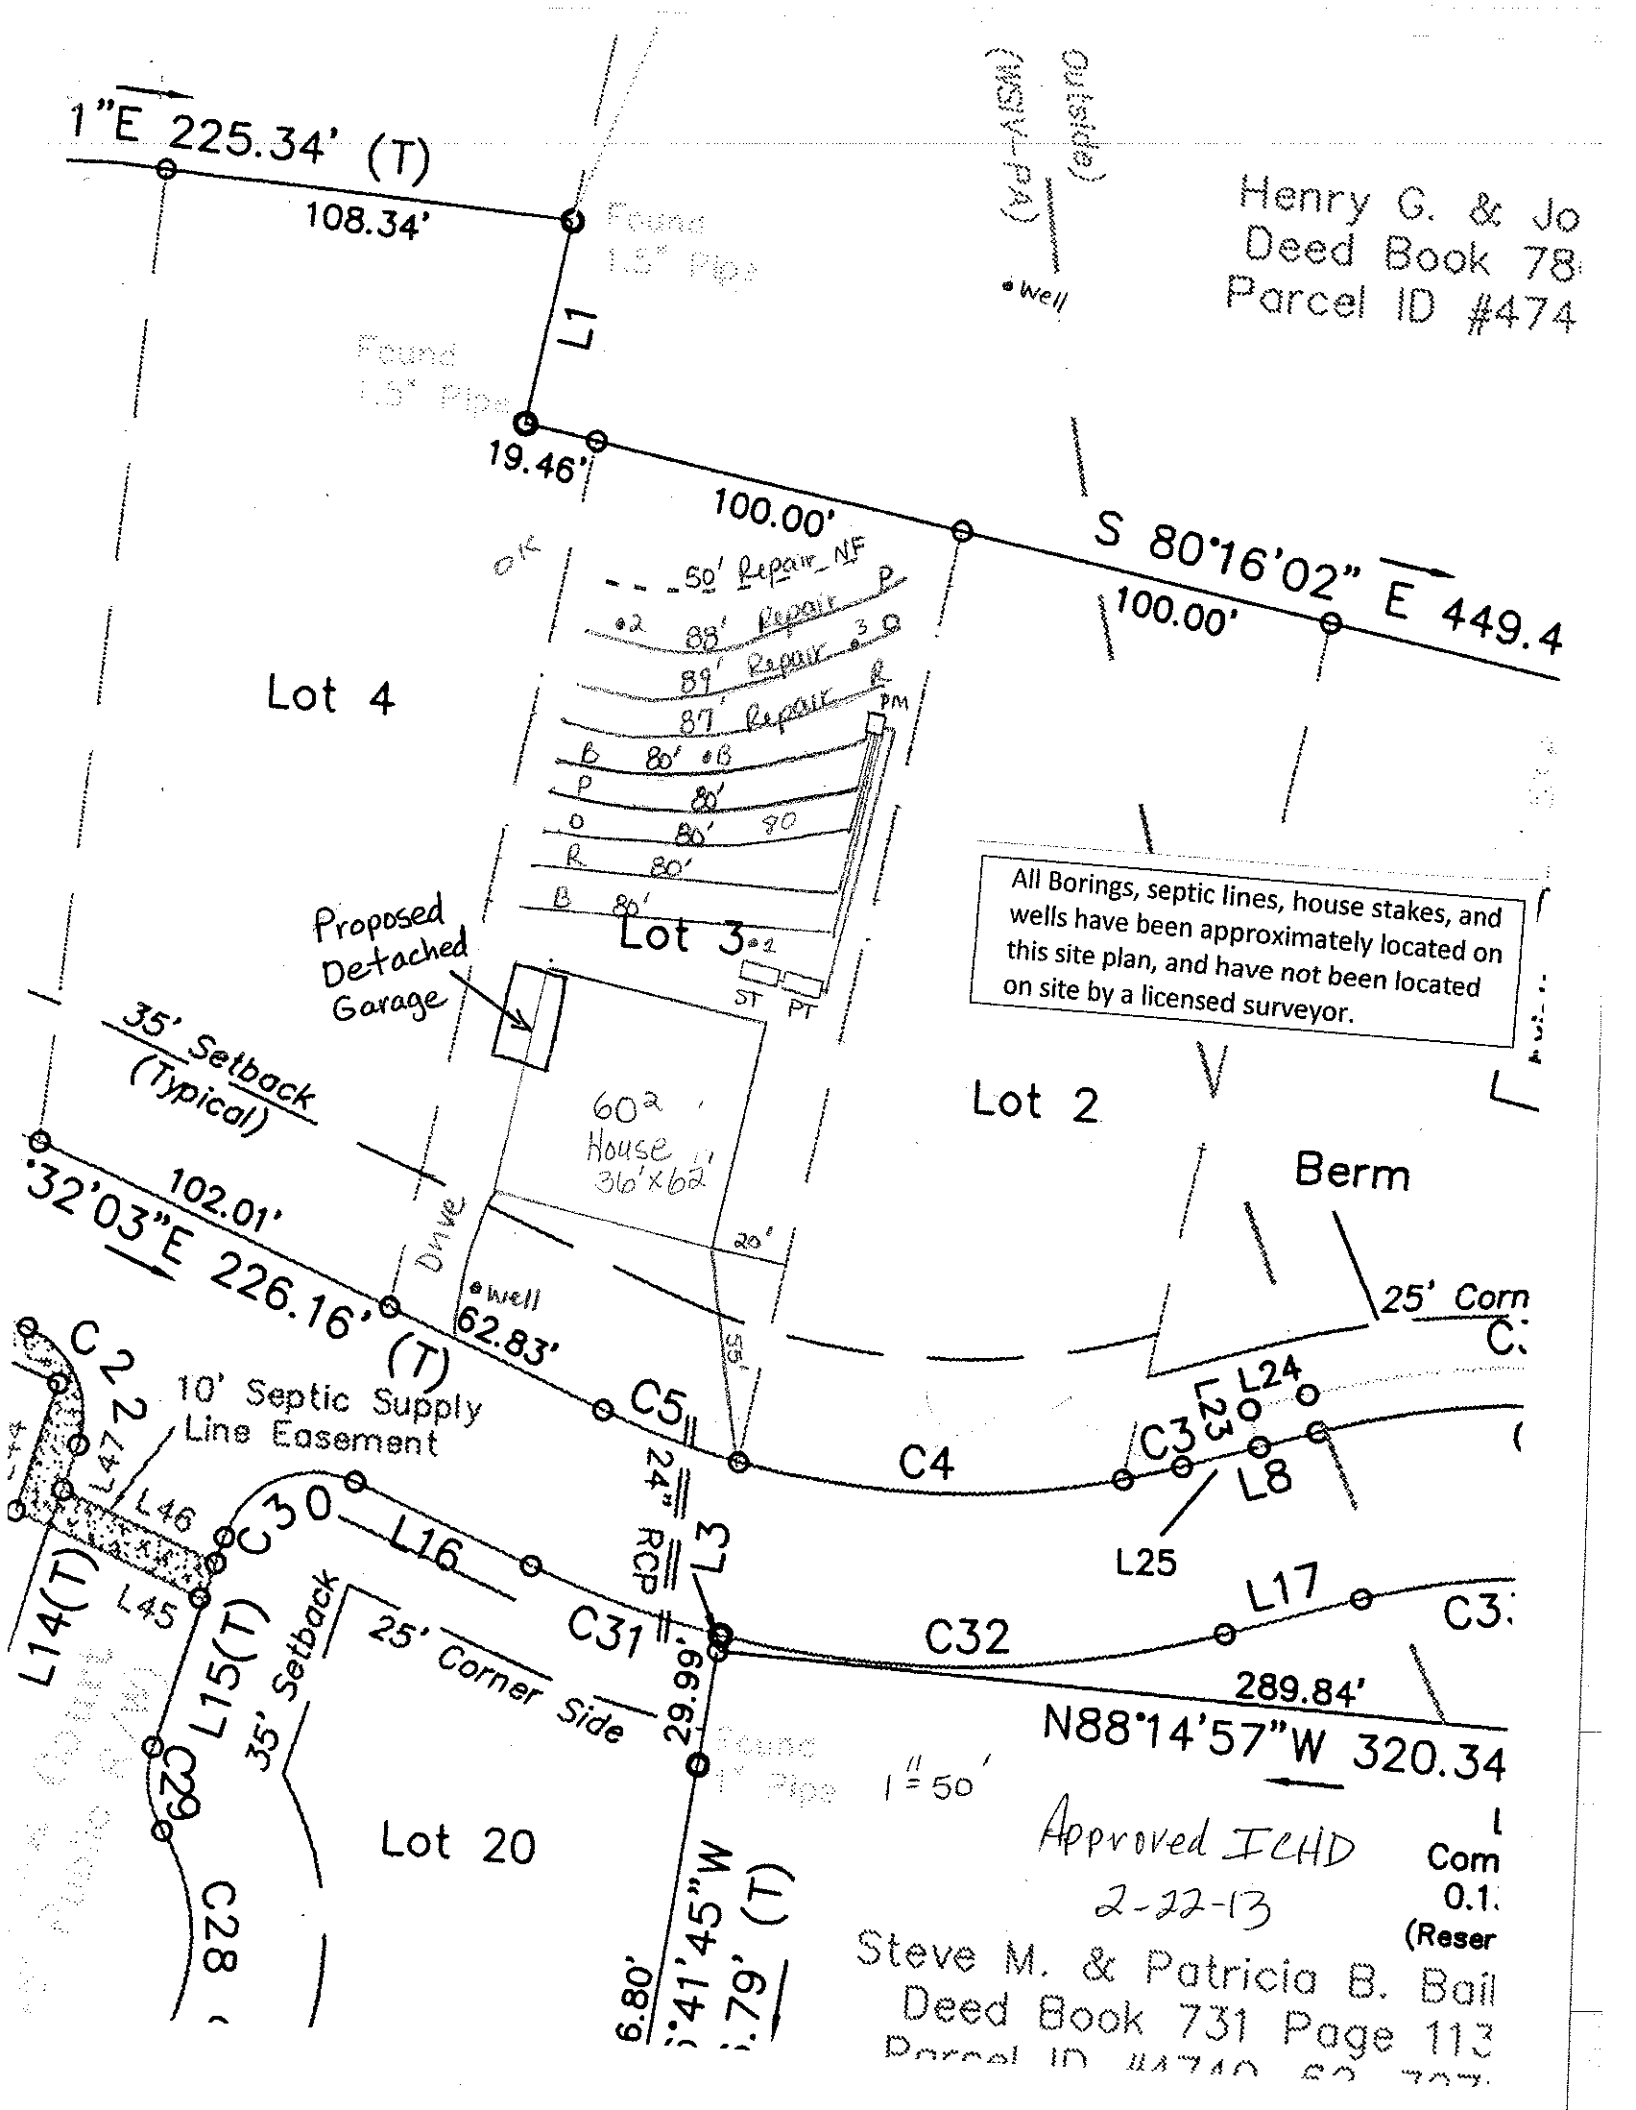

1"E 225.34' (T)
108.34'
Found 1.5" Pipe
Found 1.5" Pipe
L1
19.46'
100.00'
S 80°16'02" E 449.4
100.00'
Henry G. & Jo
Deed Book 78
Parcel ID #474
(asphalt) outside
Well
50' Repair NF
88' Repair
89' Repair
87' Repair
80'
80'
80'
80'
Lot 4
Lot 3
Lot 2
Proposed Detached Garage
35' Setback (Typical)
102.01'
32'03"E 226.16' (T)
60² House 36'x62'
Drive
20'
Well
62.83'
SEP
ST
PT
All Borings, septic lines, house stakes, and wells have been approximately located on this site plan, and have not been located on site by a licensed surveyor.
Berm
25' Corn
10' Septic Supply Line Easement
C22
L47
L46
L45
C30
L16
C31
C5
C4
C3
L24
L23
L8
L25
L17
24" RCP
L3
L14(T)
L15(T)
35' Setback
25' Corner Side
29.99'
C29
C28
Lot 20
289.84'
N88°14'57"W 320.34
1"=50'
6.80'
41'45"W
.79' (T)
Approved ICHD
2-22-13
Steve M. & Patricia B. Bail
Deed Book 731 Page 113