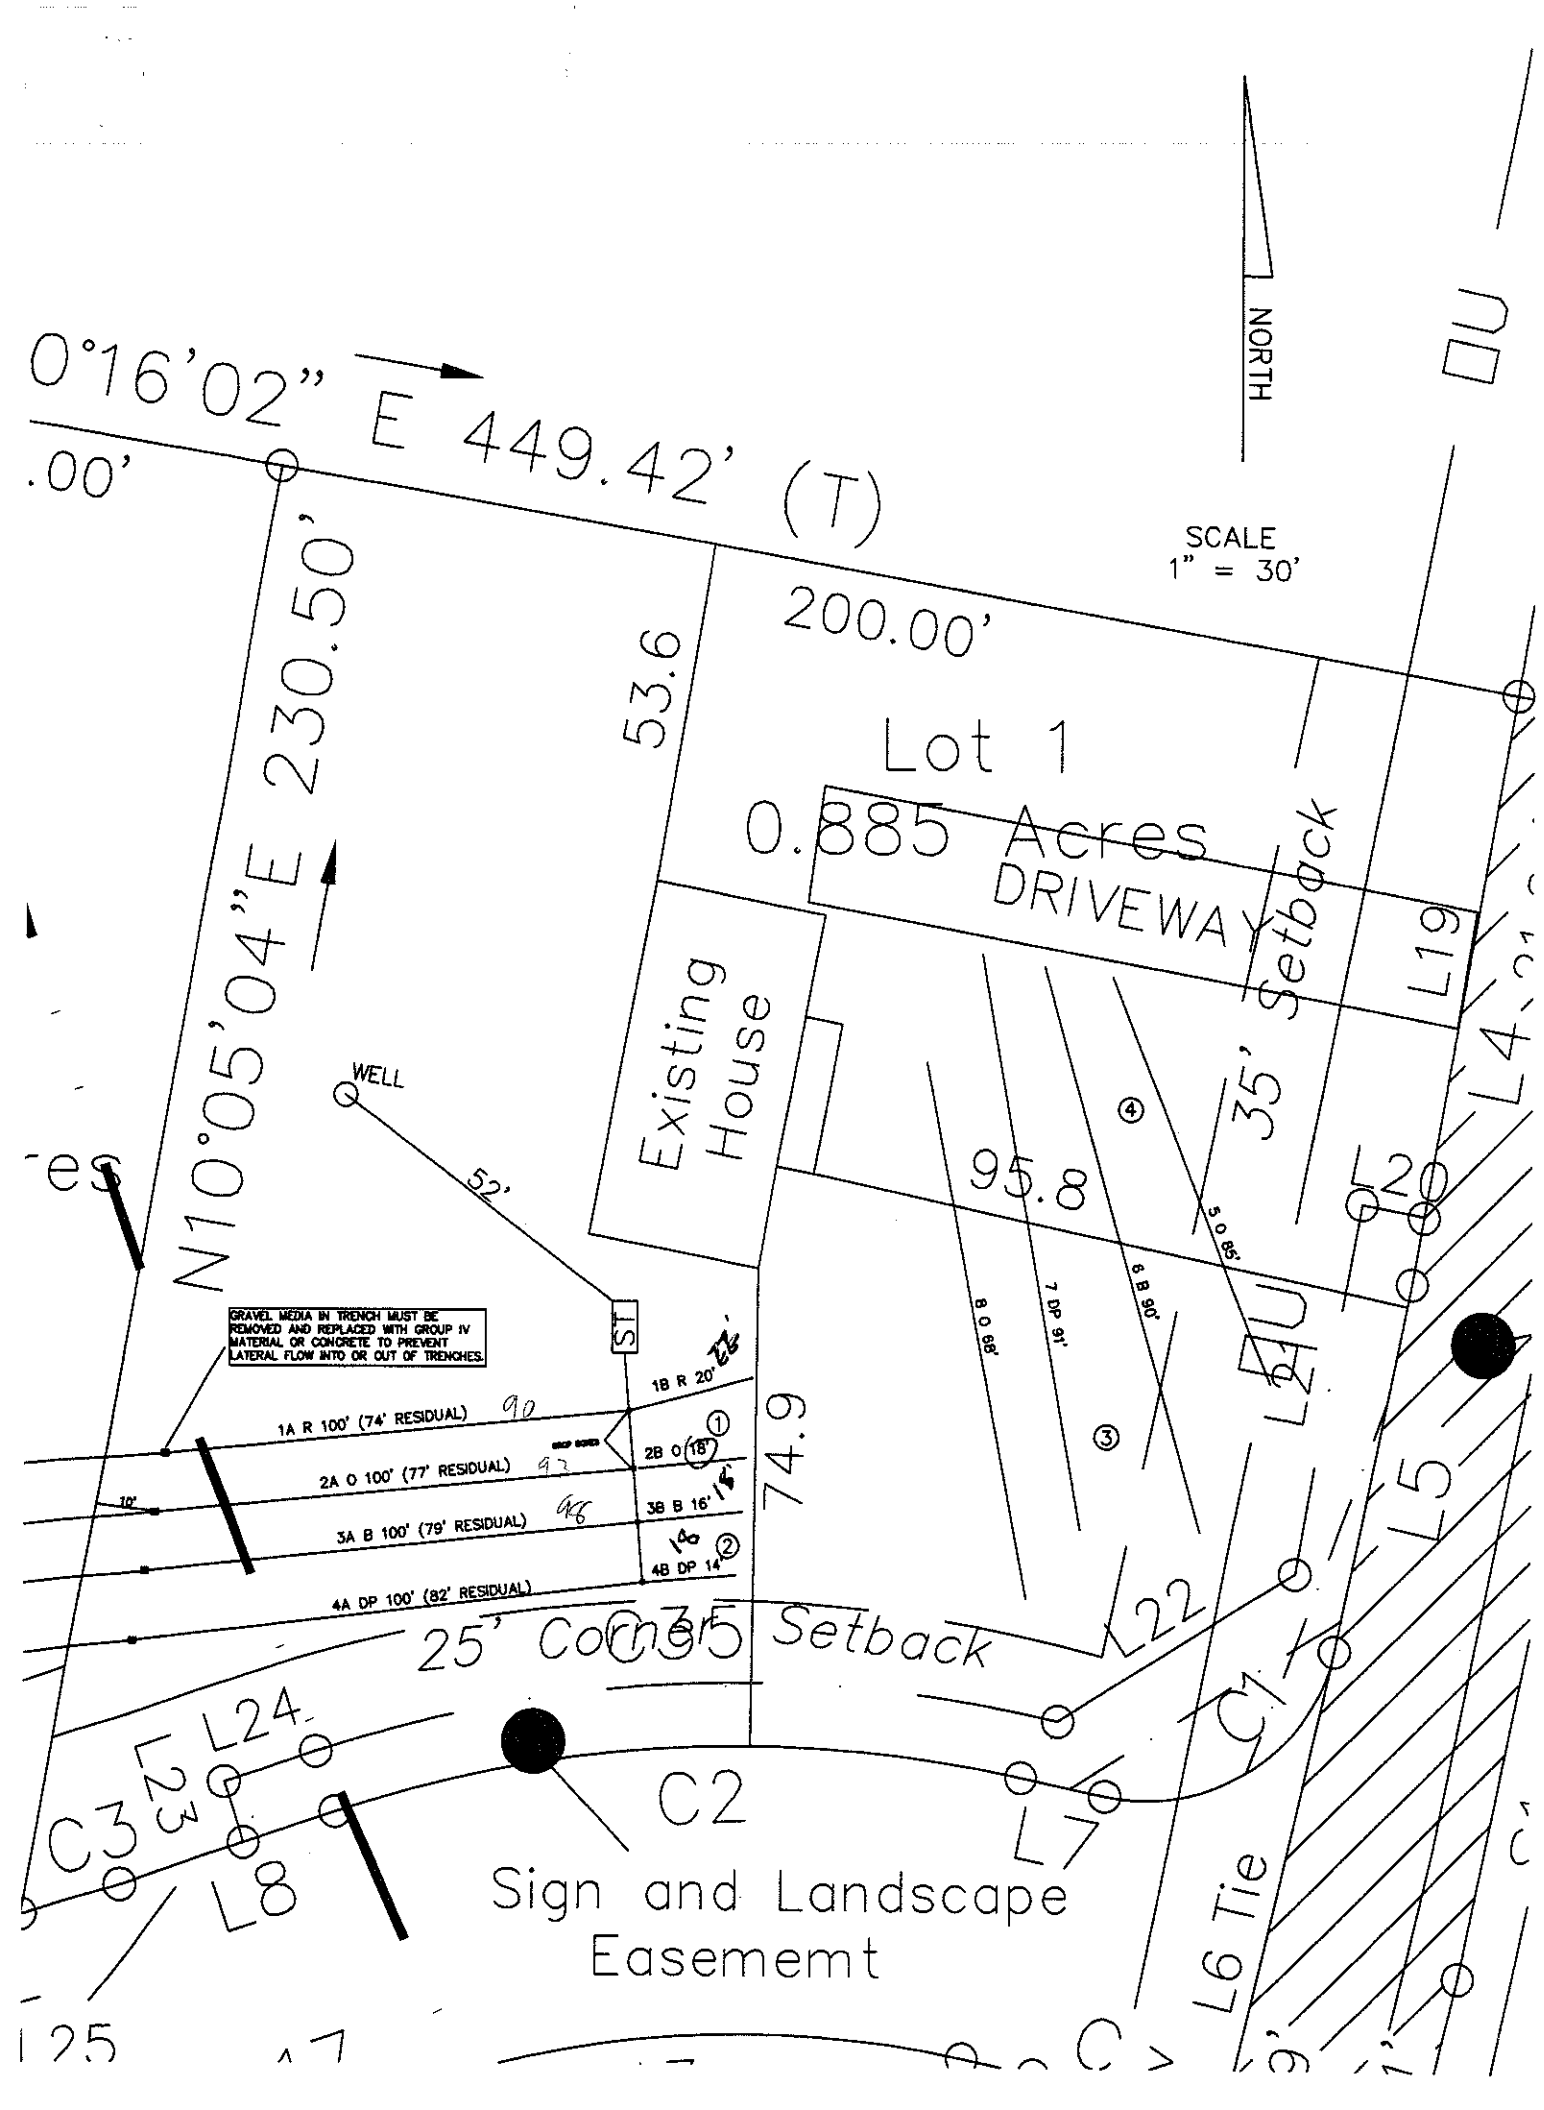

NORTH
SCALE
1" = 30'
0°16'02" E 449.42' (T)
.00'
N10°05'04"E 230.50'
200.00'
53.6
Lot 1
0.885 Acres
DRIVEWAY
35' Setback
Existing House
WELL
52'
95.8
74.9
25' Corner Setback
GRAVEL MEDIA IN TRENCH MUST BE REMOVED AND REPLACED WITH GROUP IV MATERIAL OR CONCRETE TO PREVENT LATERAL FLOW INTO OR OUT OF TRENCHES.
1A R 100' (74' RESIDUAL)
2A O 100' (77' RESIDUAL)
3A B 100' (79' RESIDUAL)
4A DP 100' (82' RESIDUAL)
1B R 20'
2B O 18'
3B B 16'
4B DP 14'
Sign and Landscape Easememt
L4
L5
L6 Tie
L7
L8
L19
L20
L22
L24
C2
C3
C7