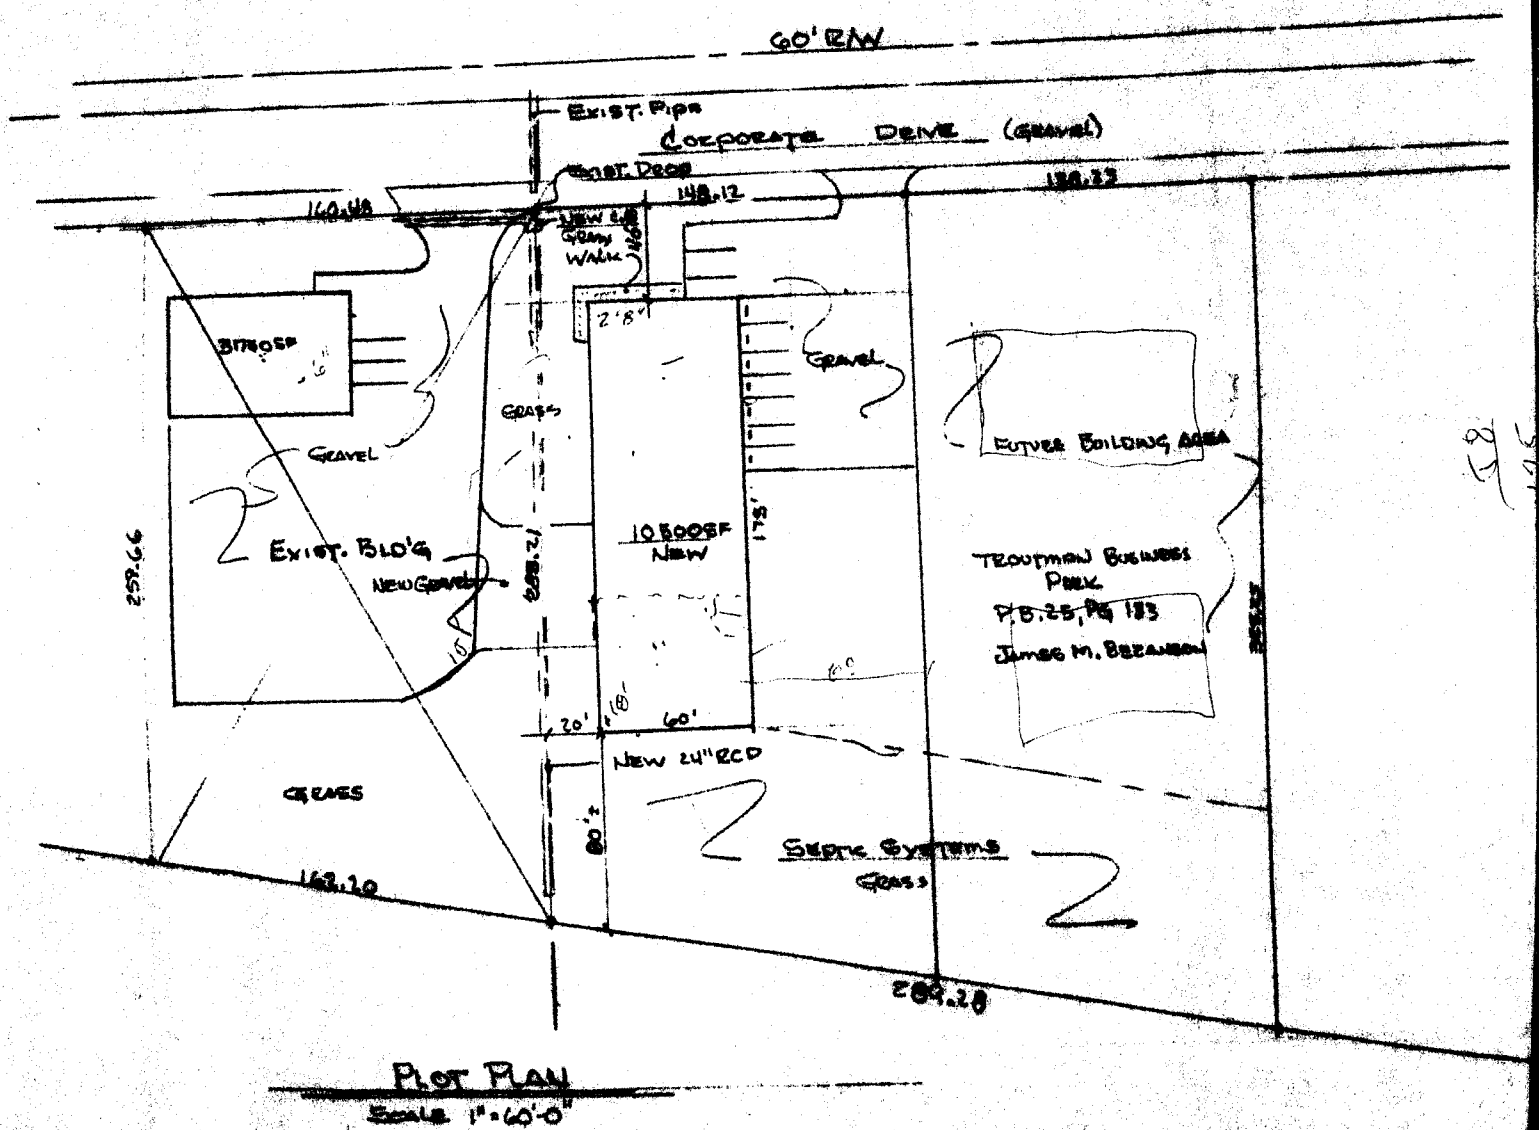

60' R/W
Exist. Pipe
Corporate Drive (Gravel)
Exist. Drop
148.12
130.33
140.48
New 6" Grany Walk
2'8"
3776 SF
Gravel
Grass
Gravel
Exist. Bldg
New Gravel
10
258.66
228.21
10,500SF New
175'
Outer Building Area
Troutman Business Park
P.B. 25, Pg 183
James M. Bezanson
20'
18'
60'
New 24" RCP
8'±
Grass
Septic Systems
Grass
163.20
284.28
Plot Plan
Scale 1" = 60'-0"