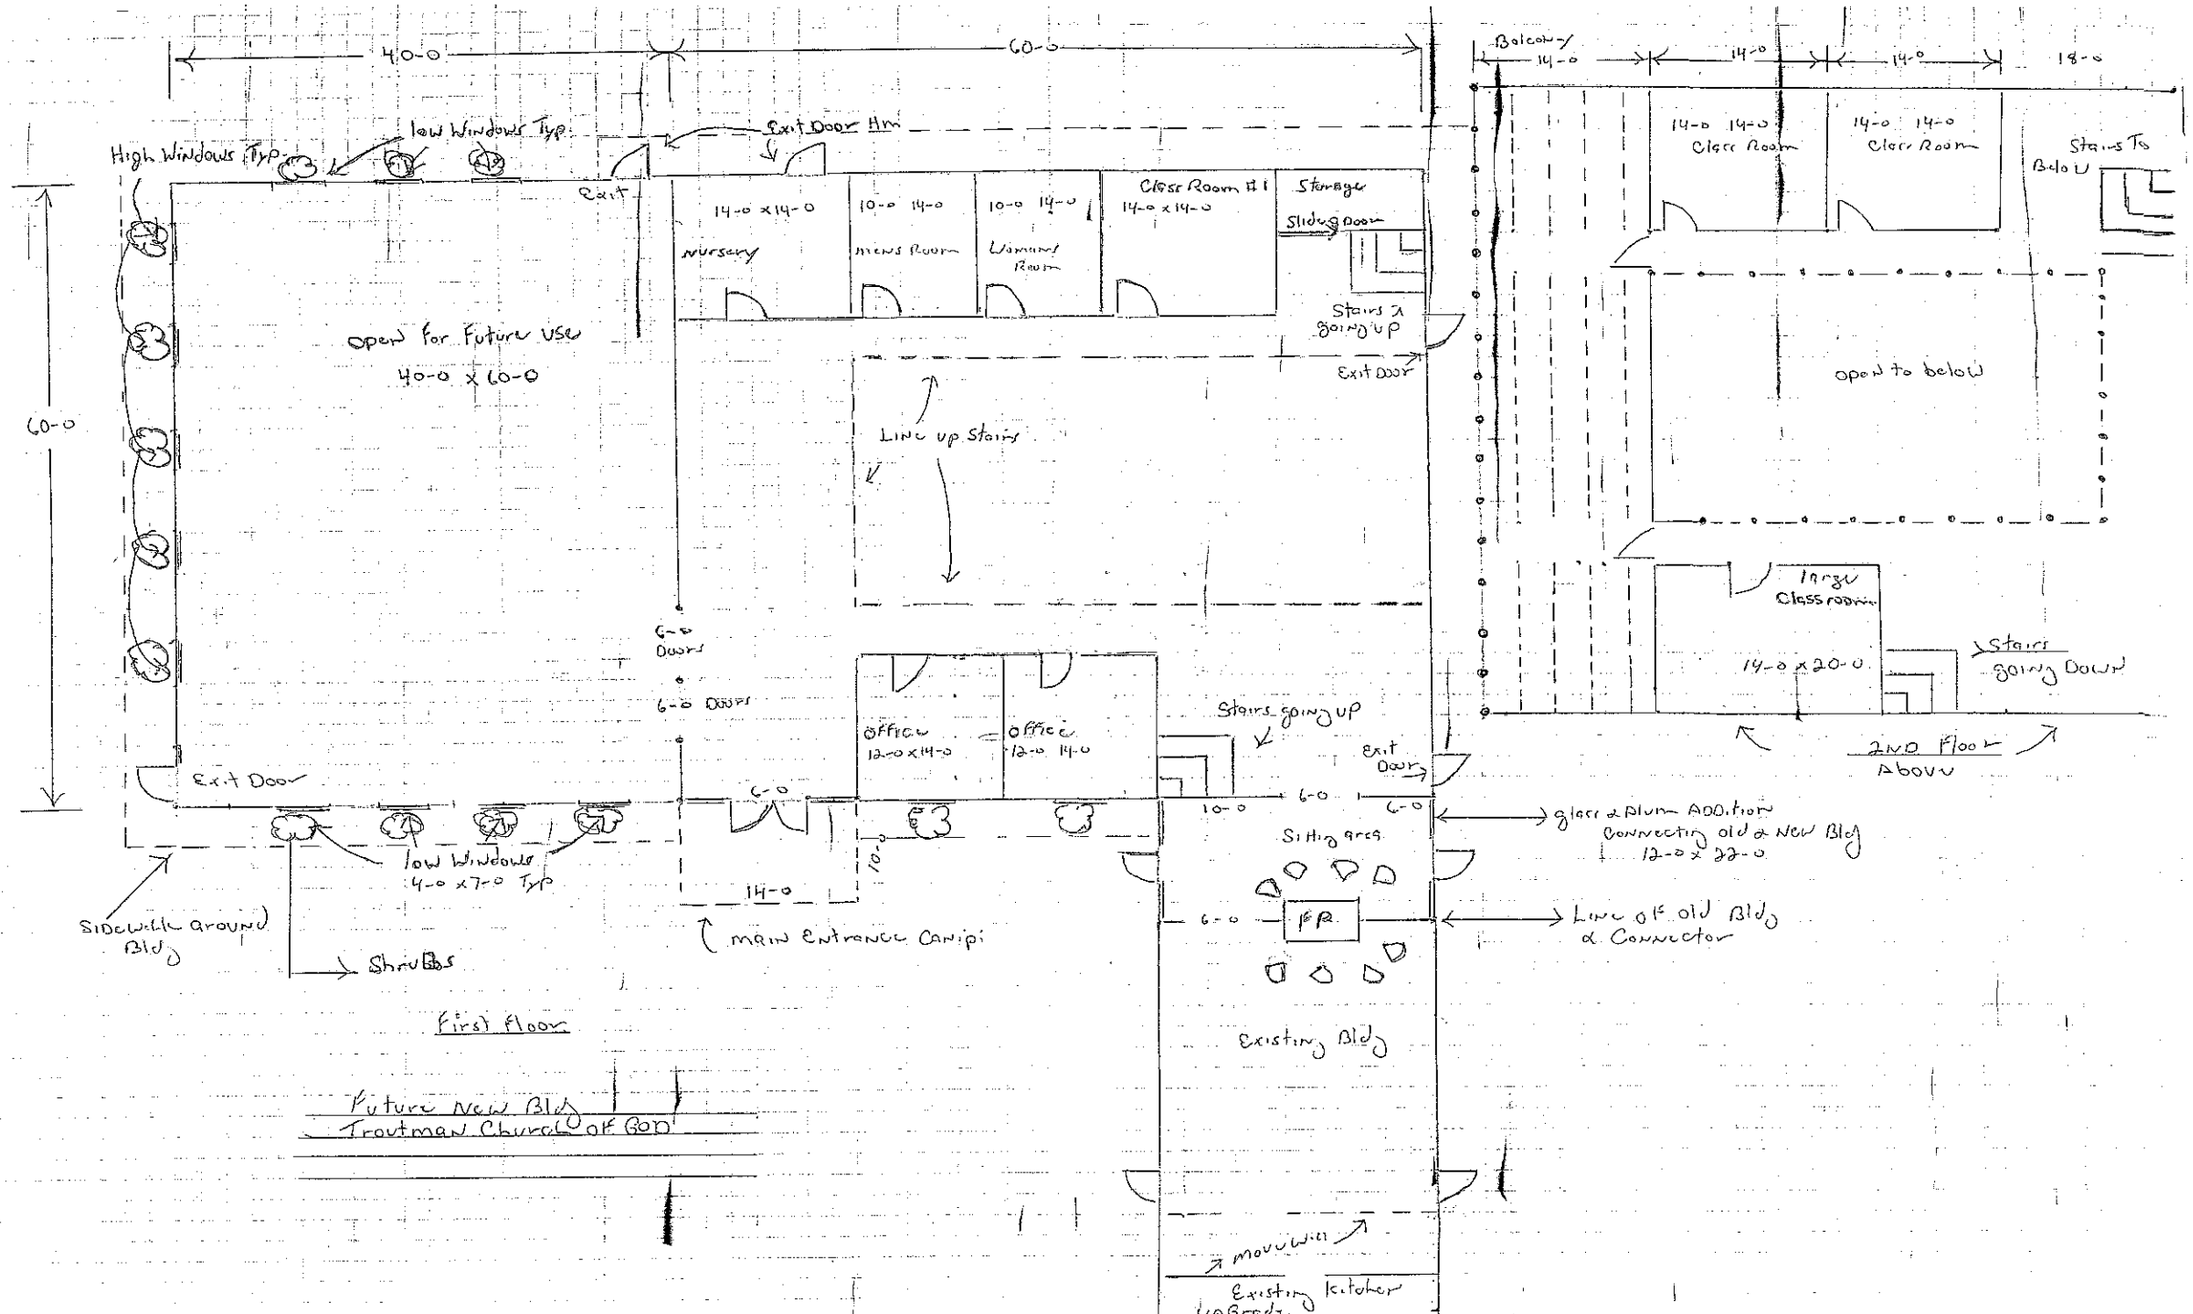

40-0
60-0
High Windows Typ
low Windows Typ
Exit Door Hm
Exit
14-0 x14-0
Nursery
10-0 14-0
Mens Room
10-0 14-0
Womens Room
Class Room #1
14-0 x14-0
Storage
Sliding Door
Stairs going up
Exit Door
open for Future use
40-0 x 60-0
60-0
Line up Stairs
6-0 Doors
6-0 Doors
OFFICE
12-0 x14-0
OFFICE
12-0 14-0
Stairs going up
Exit Door
Exit Door
10-0
6-0
6-0
low Windows
4-0 x7-0 Typ
14-0
10'
Main Entrance Canipi
Sidewalk around Bldg
Shrubbs
First Floor
Future New Bldg
Trautman Church of God
Siding area
6-0
FP
Existing Bldg
Glass & Plum Addition
Connecting old & New Bldg
12-0 x 22-0
Line of old Bldg
& Connector
moving with
Existing kitchen
upGrade
Balcony
14-0
14-0
14-0
18-0
14-0 14-0
Class Room
14-0 14-0
Class Room
Stairs To
B-40 U
open to below
large
Classroom
14-0 x 20-0
Stairs
going Down
2ND Floor
Above