IREDELL COUNTY HEALTH DEPARTMENT

(SEPTIC TANK) IMPROVEMENTS PERMIT AND CERTIFICATE OF COMPLETION
(Ground Absorption Sewage Disposal System -- G. S. Chapter 130-Article 13C)

OWNER OR CONTRACTOR EMR Builders DATE 3-16-88 PERMIT NO.

PHONE: Business Home

LOCATION Perry Rd S. R. No.

SUBDIVISION NAME Perry Property (Park) LOT NO. 4 SECTION OR BLOCK NO.


House (✓) Mobile Home ( ) Business ( ) Other

No. Bedrooms 3 No. Bathrooms 2

Garbage Disposal Unit	Yes ( )	No (✓)	Character & Porosity of Soil	Clayey	
Auto. Dishwasher	Yes (✓)	No ( )	Percolation Rate	4	
Auto. Wash. Machine	Yes (✓)	No ( )	Topography	Rolling	
Site Suitable	Yes (✓)	No ( )	Depth to Water Table	10'+	
			Rock or other impervious formations	none	

Lot Area Incl

_____ Basement with Plumbing _____ Basement without Plumbing _____ No Basement

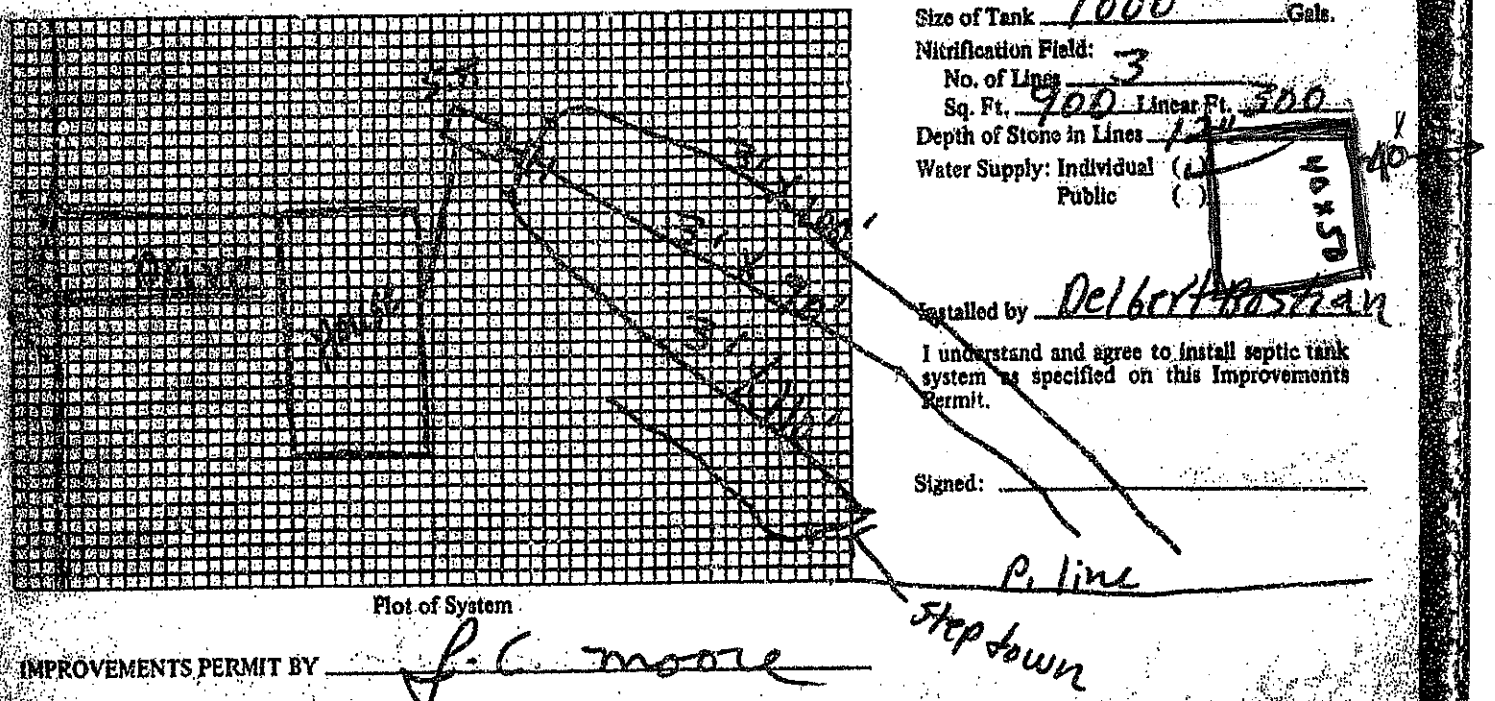

Plot of System

Size of Tank 1000 Gals.

Nitrification Field:
No. of Lines 3
Sq. Ft. 900 Linear Ft. 300
Depth of Stone in Lines 12"

Water Supply: Individual (✓)
Public ( )

Installed by Delbert Mastran

I understand and agree to install septic tank system as specified on this Improvements Permit.

Signed:

IMPROVEMENTS PERMIT BY J. C. Moore

COMMENTS:

CERTIFICATE OF COMPLETION BY J. C. Moore DATE 3-11-88

EXISTING SYSTEM CHECKED BY: DATE

CONSTRUCTION MUST COMPLY WITH ALL OTHER APPLICABLE STATE AND LOCAL REGULATIONS.

Permit is VOID if any unauthorized changes are made in installation of system and/or if any false information is supplied in making Improvements Permit.

Health Dept. Copy: White Inspection Dept. (

Location of the proposed 40' x 50' STORAGE BLDG addition does not appear to impact the existing on-site septic system.**NOTE: KEEP ~40' FROM REAR P. LINE

R. STEVE HEDRICK REHS

Date: NOVEMBER 5, 2012

ICHD-Environmental Health Division