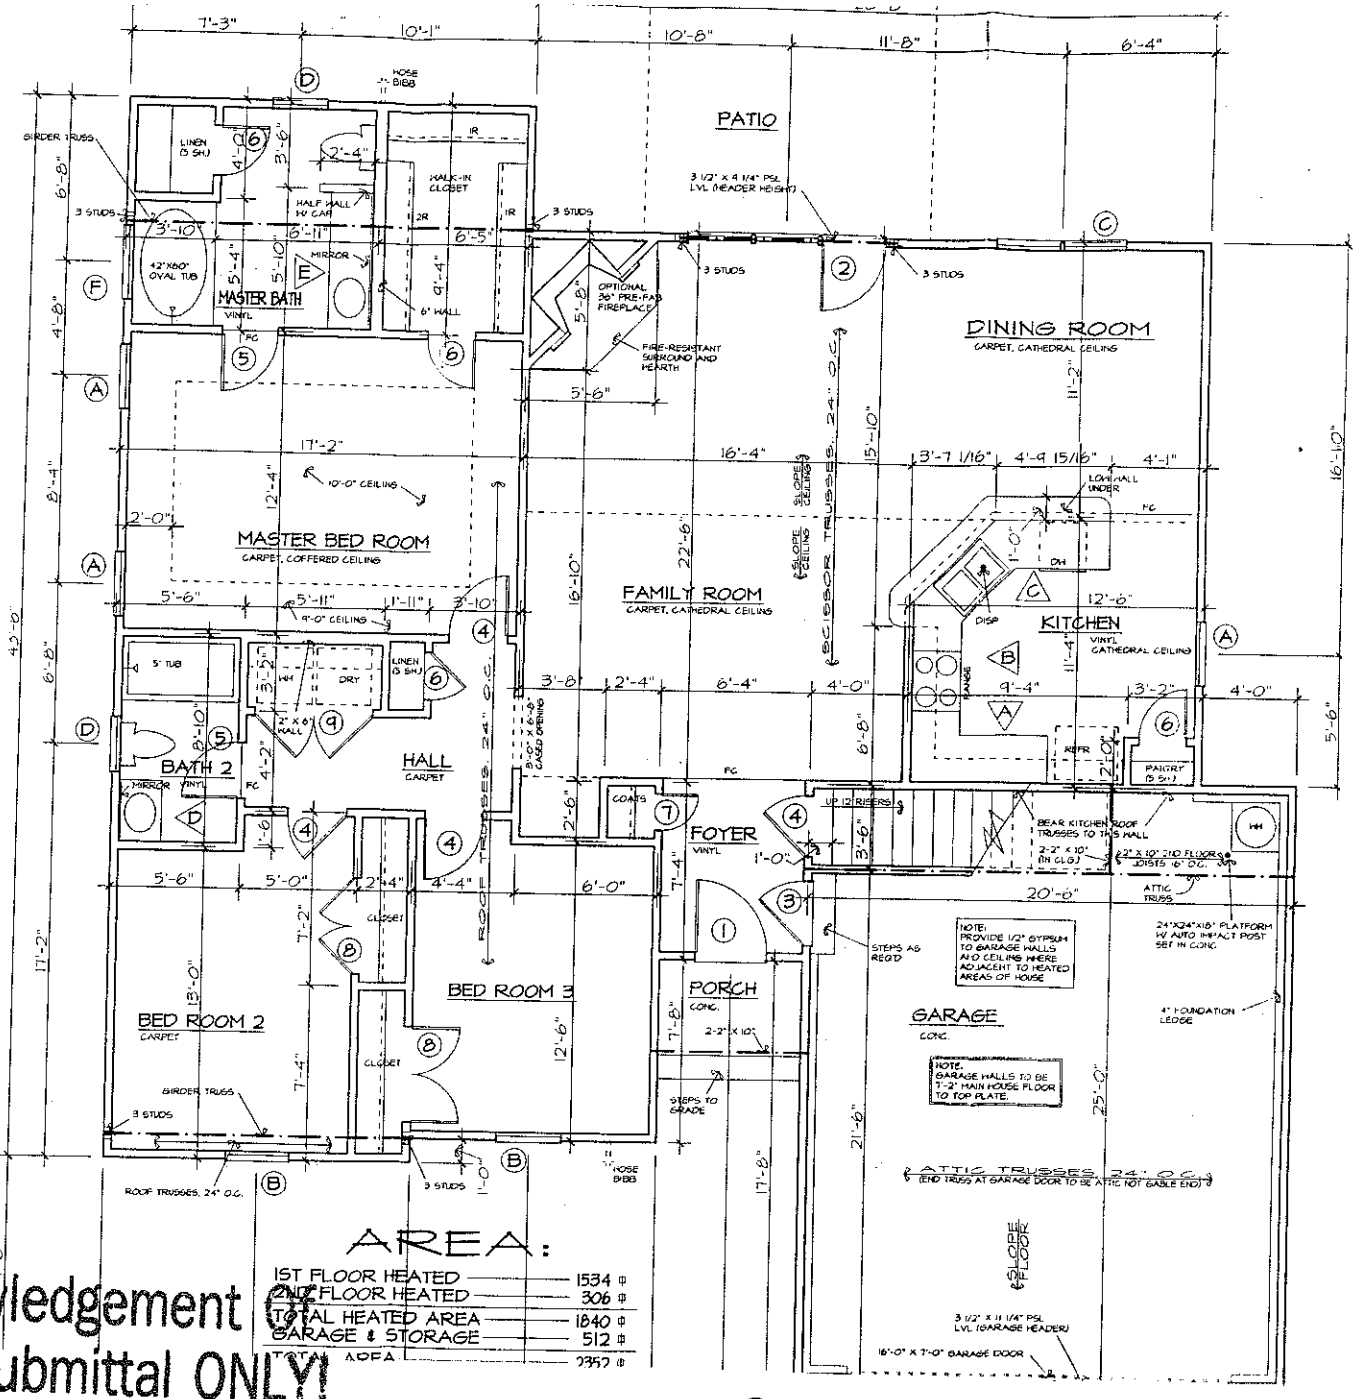


AREA:

1ST FLOOR HEATED	1534 ☐
2ND FLOOR HEATED	306 ☐
TOTAL HEATED AREA	1840 ☐
GARAGE & STORAGE	512 ☐
TOTAL AREA	2352 ☐

Acknowledgement
Plans Submittal ONLY!

STEVE HEDRICK Date 9-2-04


Date 9-7-04

REVERSED PLAN

Acknowledgement Of
Plans Submittal ONLY!

Steve Hedrick Date 9-2-04

Date 9-7-04

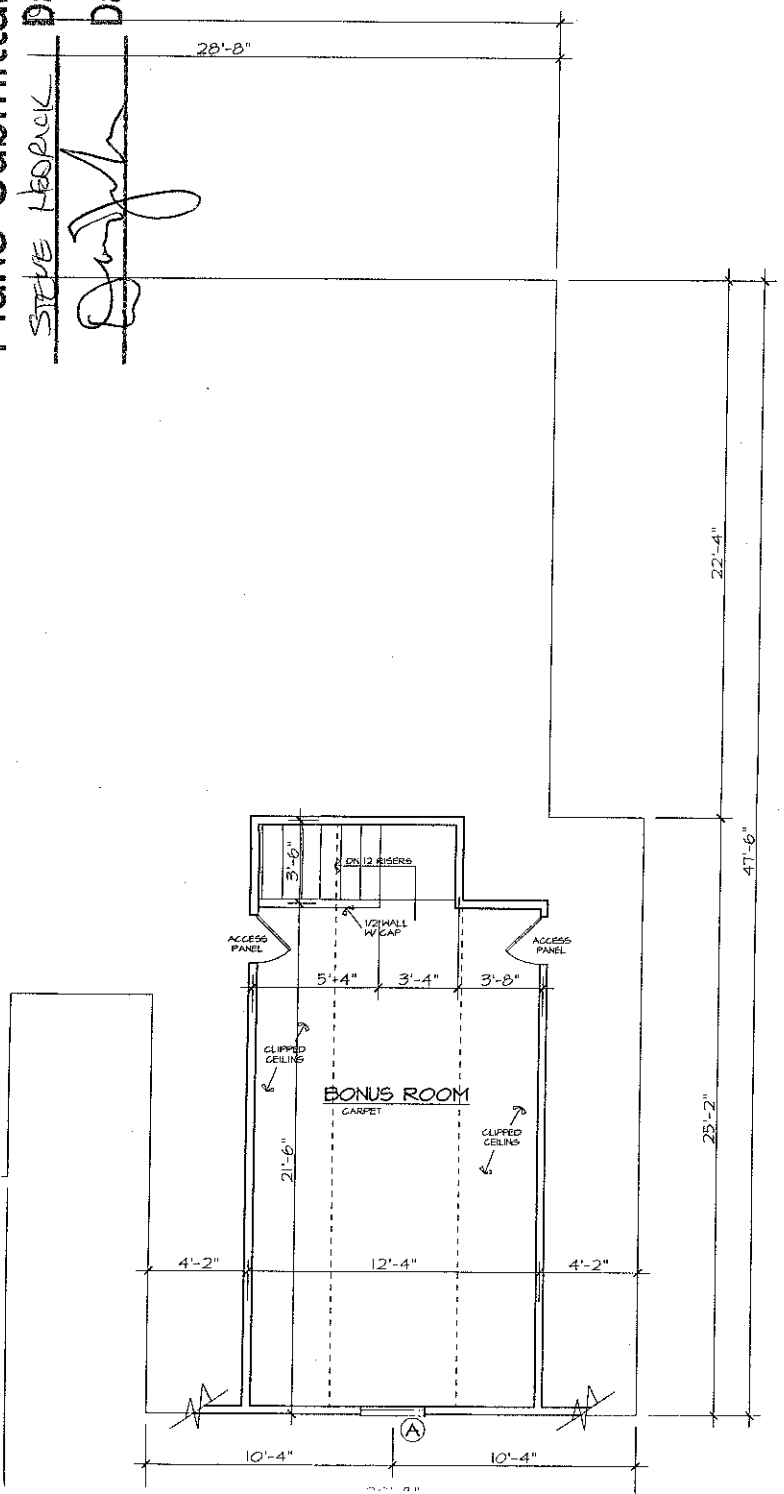

DOOR	
NO.	SIZE
①	3'-0" X 6'-8" X 1
②	3-2'-8" X 6'-8" X 1
③	2'-8" X 6'-8" X 1
④	2'-6" X 6'-8" X 1
⑤	2'-4" X 6'-8" X 1
⑥	2'-0" X 6'-8" X 1
⑦	1'-6" X 6'-8" X 1
⑧	2-2'-0" X 6'-8" X 1
⑨	2-2'-6" X 6'-8" X 1
⑩	
⑪	

WINDOW	
TYPE	SIZE
Ⓐ	2'-8" X 5'-
Ⓑ	2'-8" X 6'-
Ⓒ	2-2'-8" X 6'
Ⓓ	2'-4" X 3'-
Ⓔ	4'-0" X 4'-
Ⓕ	3'-0" X 1'-
Ⓖ	
Ⓗ	

HEADER NOTES

1. ALL EXTERIOR LOAD-BEARING SOUTHERN YELLOW PINE OR BE
2. ALL EXTERIOR NON LOAD-BEA SOUTHERN YELLOW PINE OR BE
3. ALL INTERIOR NON LOAD-BEAR SOUTHERN YELLOW PINE OR BE

NOTES:

1. CONTRACTOR TO VERIFY ALL DI
2. DO NOT SCALE DIMENSIONS FRO NOT ALWAYS DRAWN TO SCALE DESIGNER FOR FURTHER CLARIFI
3. ALL JOIST AND BEAM SPANS ARI SOUTHERN YELLOW PINE FRAMING GRADE OR SPECIES MUST BE VE
4. FLOOR TO TOP PLATE SECOND F
5. FLOOR TO WINDOW HEAD HEIGHT

WILLIAM BRE

JUNIPER - A (2 C