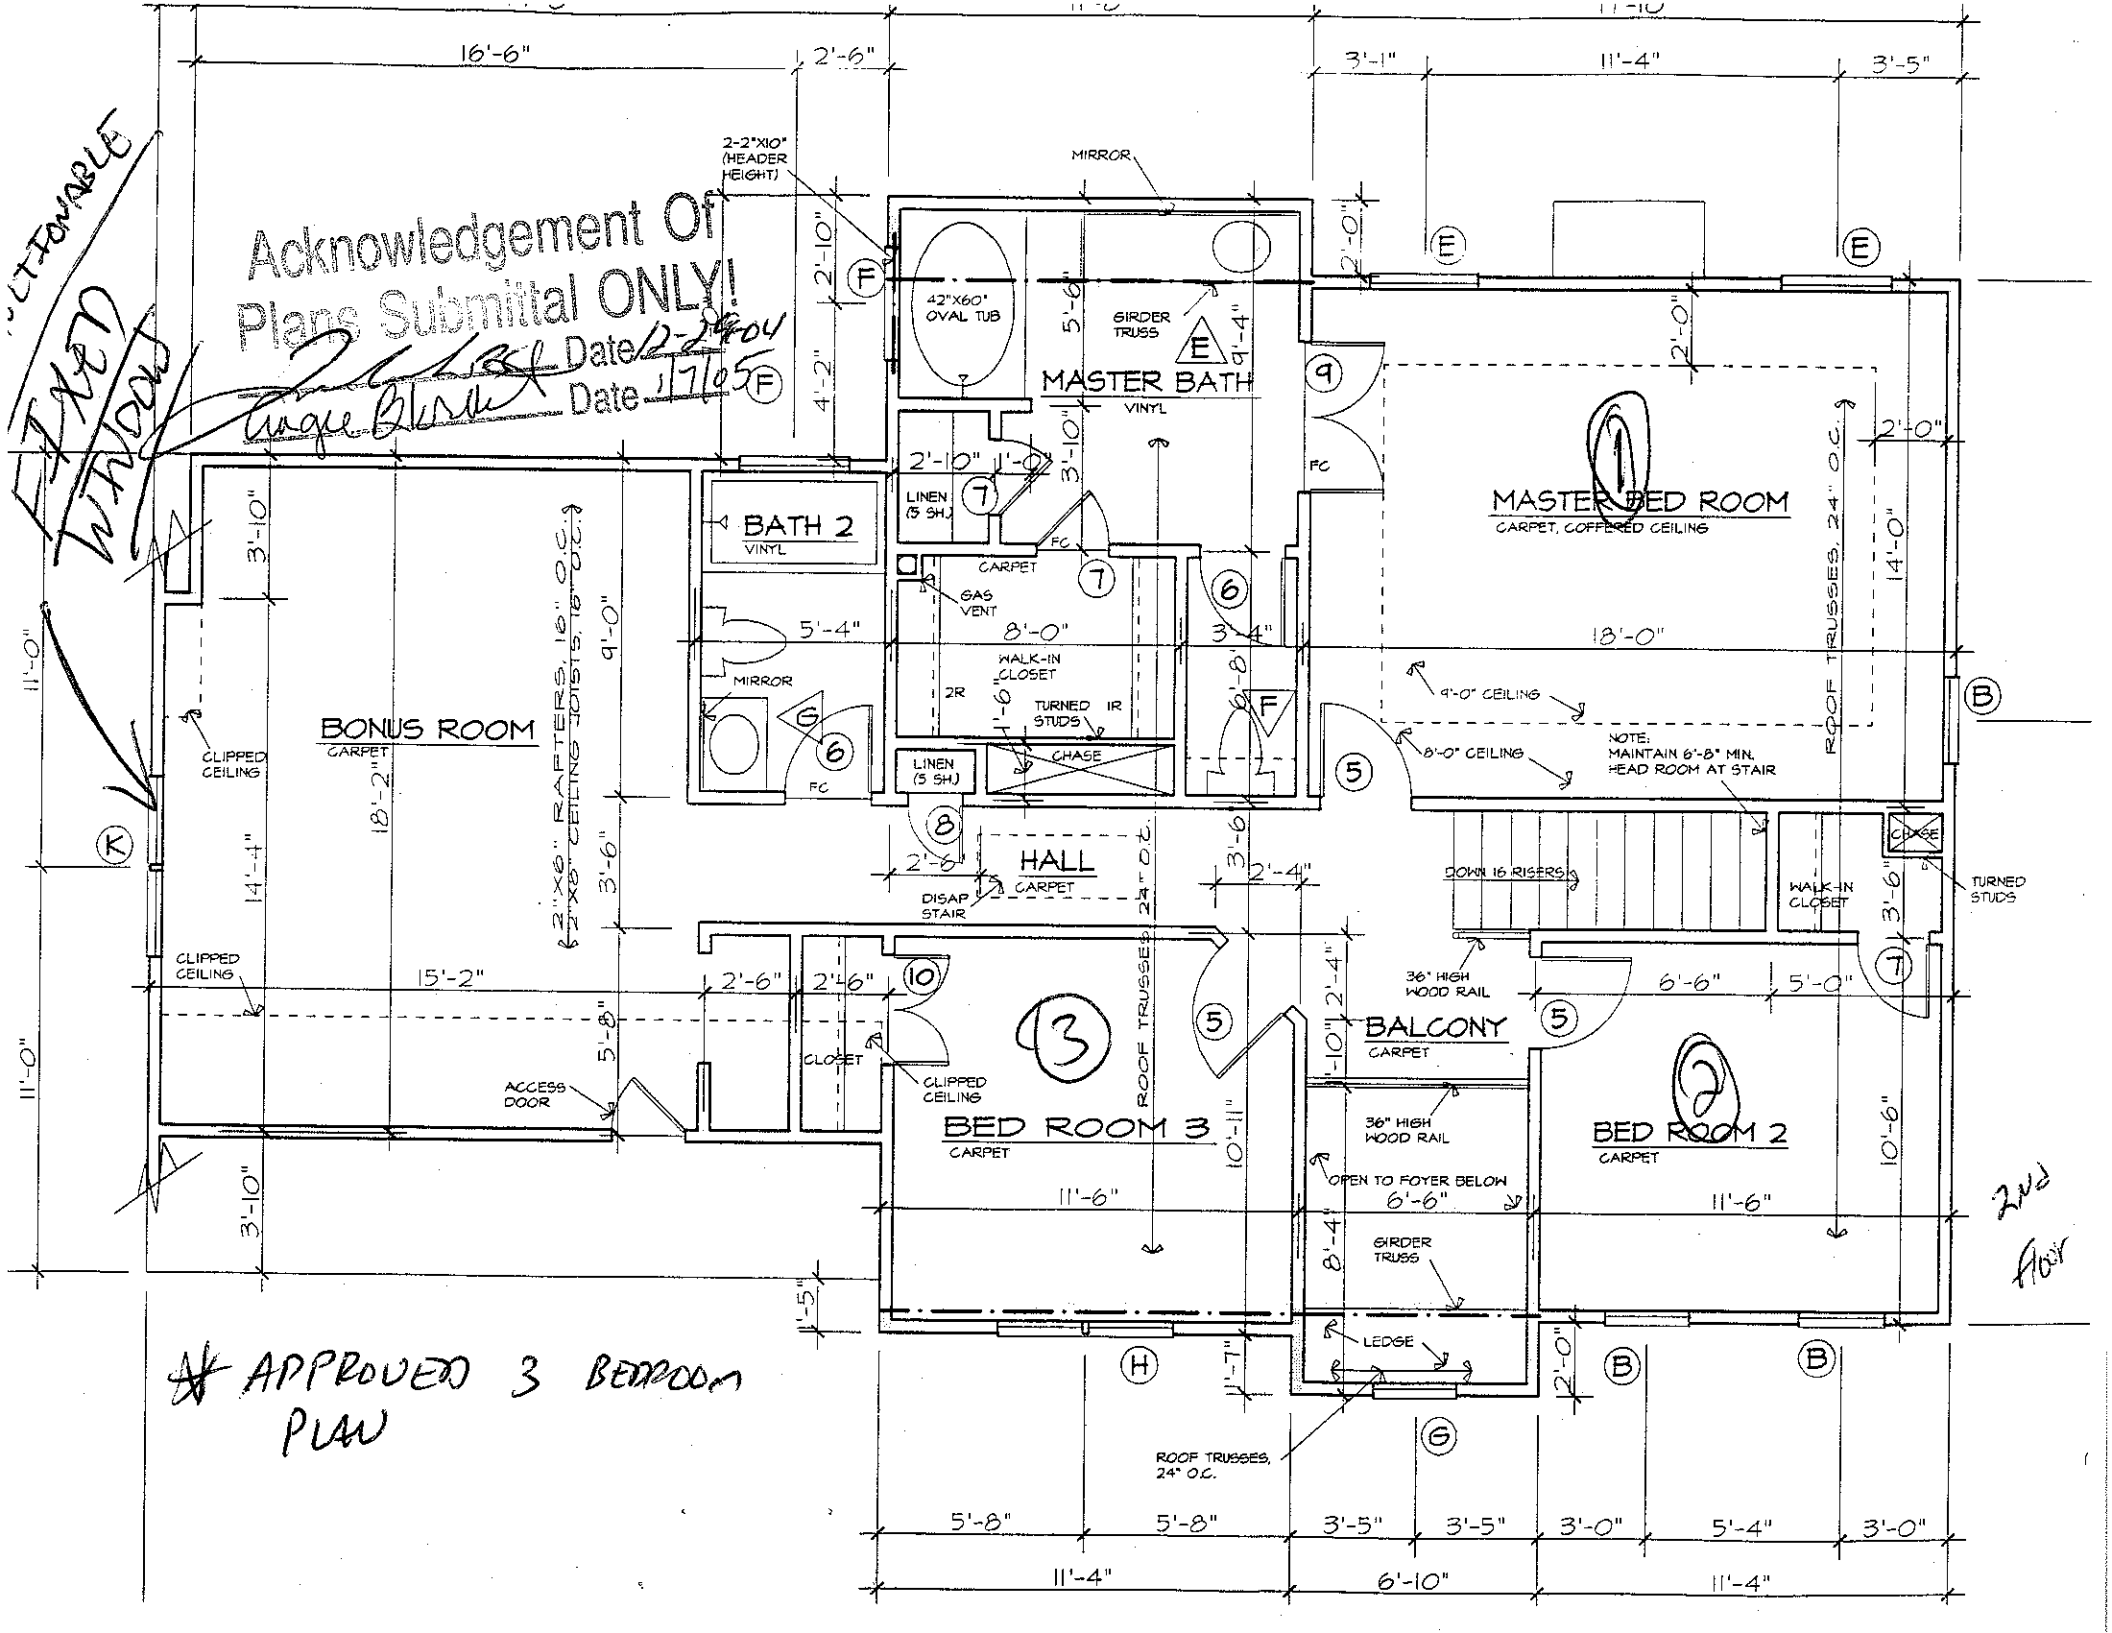
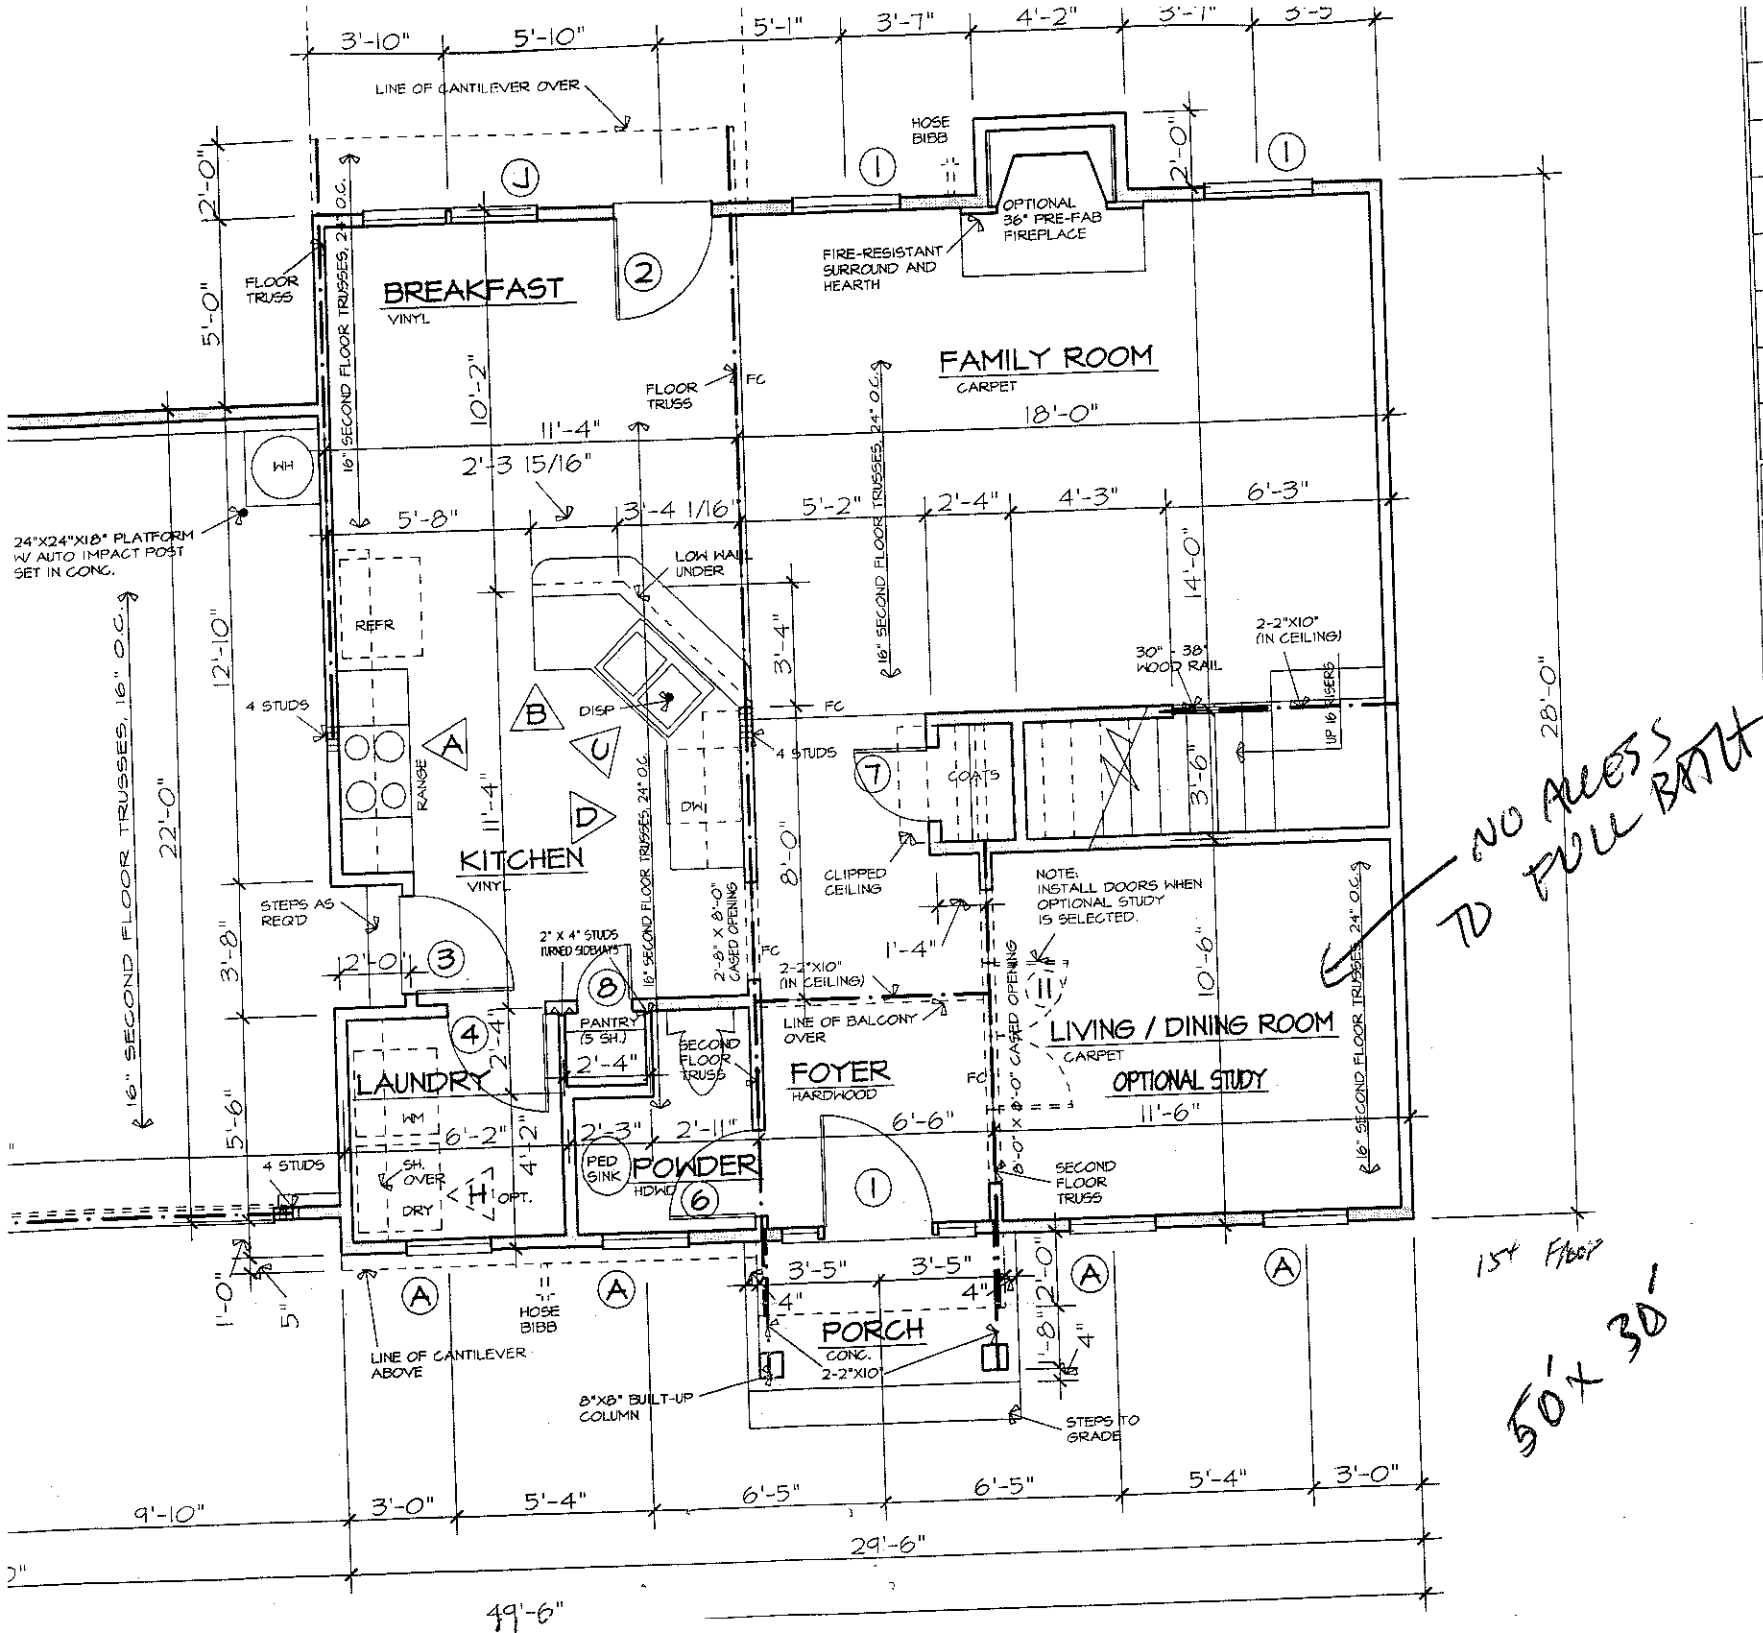

Acknowledgement Of
Plans Submittal ONLY!
Date 2-24-04
Date 1/7/05
EXTENDABLE
EXTENDABLE
2-2"X10" (HEADER HEIGHT)
MIRROR
42"X60" OVAL TUB
GIRDER TRUSS
MASTER BATH
VINYL
BATH 2
VINYL
LINEN (5 SH.)
CARPET
GAS VENT
WALK-IN CLOSET
TURNED IR STUDS
CHASE
MASTER BED ROOM
CARPET, COFFERED CEILING
9'-0" CEILING
8'-0" CEILING
NOTE: MAINTAIN 6'-8" MIN. HEAD ROOM AT STAIR
ROOF TRUSSES, 24" O.C.
BONUS ROOM
CARPET
CLIPPED CEILING
2"X6" RAFTERS, 16" O.C.
2"X8" CEILING JOISTS, 16" O.C.
HALL
CARPET
DISAP STAIR
DOWN 16 RISERS
CLOSET
TURNED STUDS
BED ROOM 3
CARPET
ROOF TRUSSES
ACCESS DOOR
CLOSET
BALCONY
CARPET
36" HIGH WOOD RAIL
OPEN TO FOYER BELOW
BED ROOM 2
CARPET
GIRDER TRUSS
LEDGE
ROOF TRUSSES, 24" O.C.
2nd Floor
* APPROVED 3 BEDROOM PLAN



4	2'-8" X 6'-8" X 1
5	2'-6" X 6'-8" X 1
6	2'-4" X 6'-8" X 1
7	2'-0" X 6'-8" X 1
8	1'-6" X 6'-8" X 1
9	2-2'-0" X 6'-8" X
10	2-1'-6" X 6'-8" X
11	2-2'-0" X 6'-8" X

WINDOW

TYPE	SIZE
A	2'-4" X 6
B	2'-4" X 5
C	2-2'-8" X 5
D	4'-0" X 4
E	3'-0" X 5
F	3'-0" X 1
G	2'-4" X 3 W 2'-4" BASE HALF
H	2-2'-4" X
I	3'-0" X 6
J	2-2'-4" X
K	2-2'-4" X