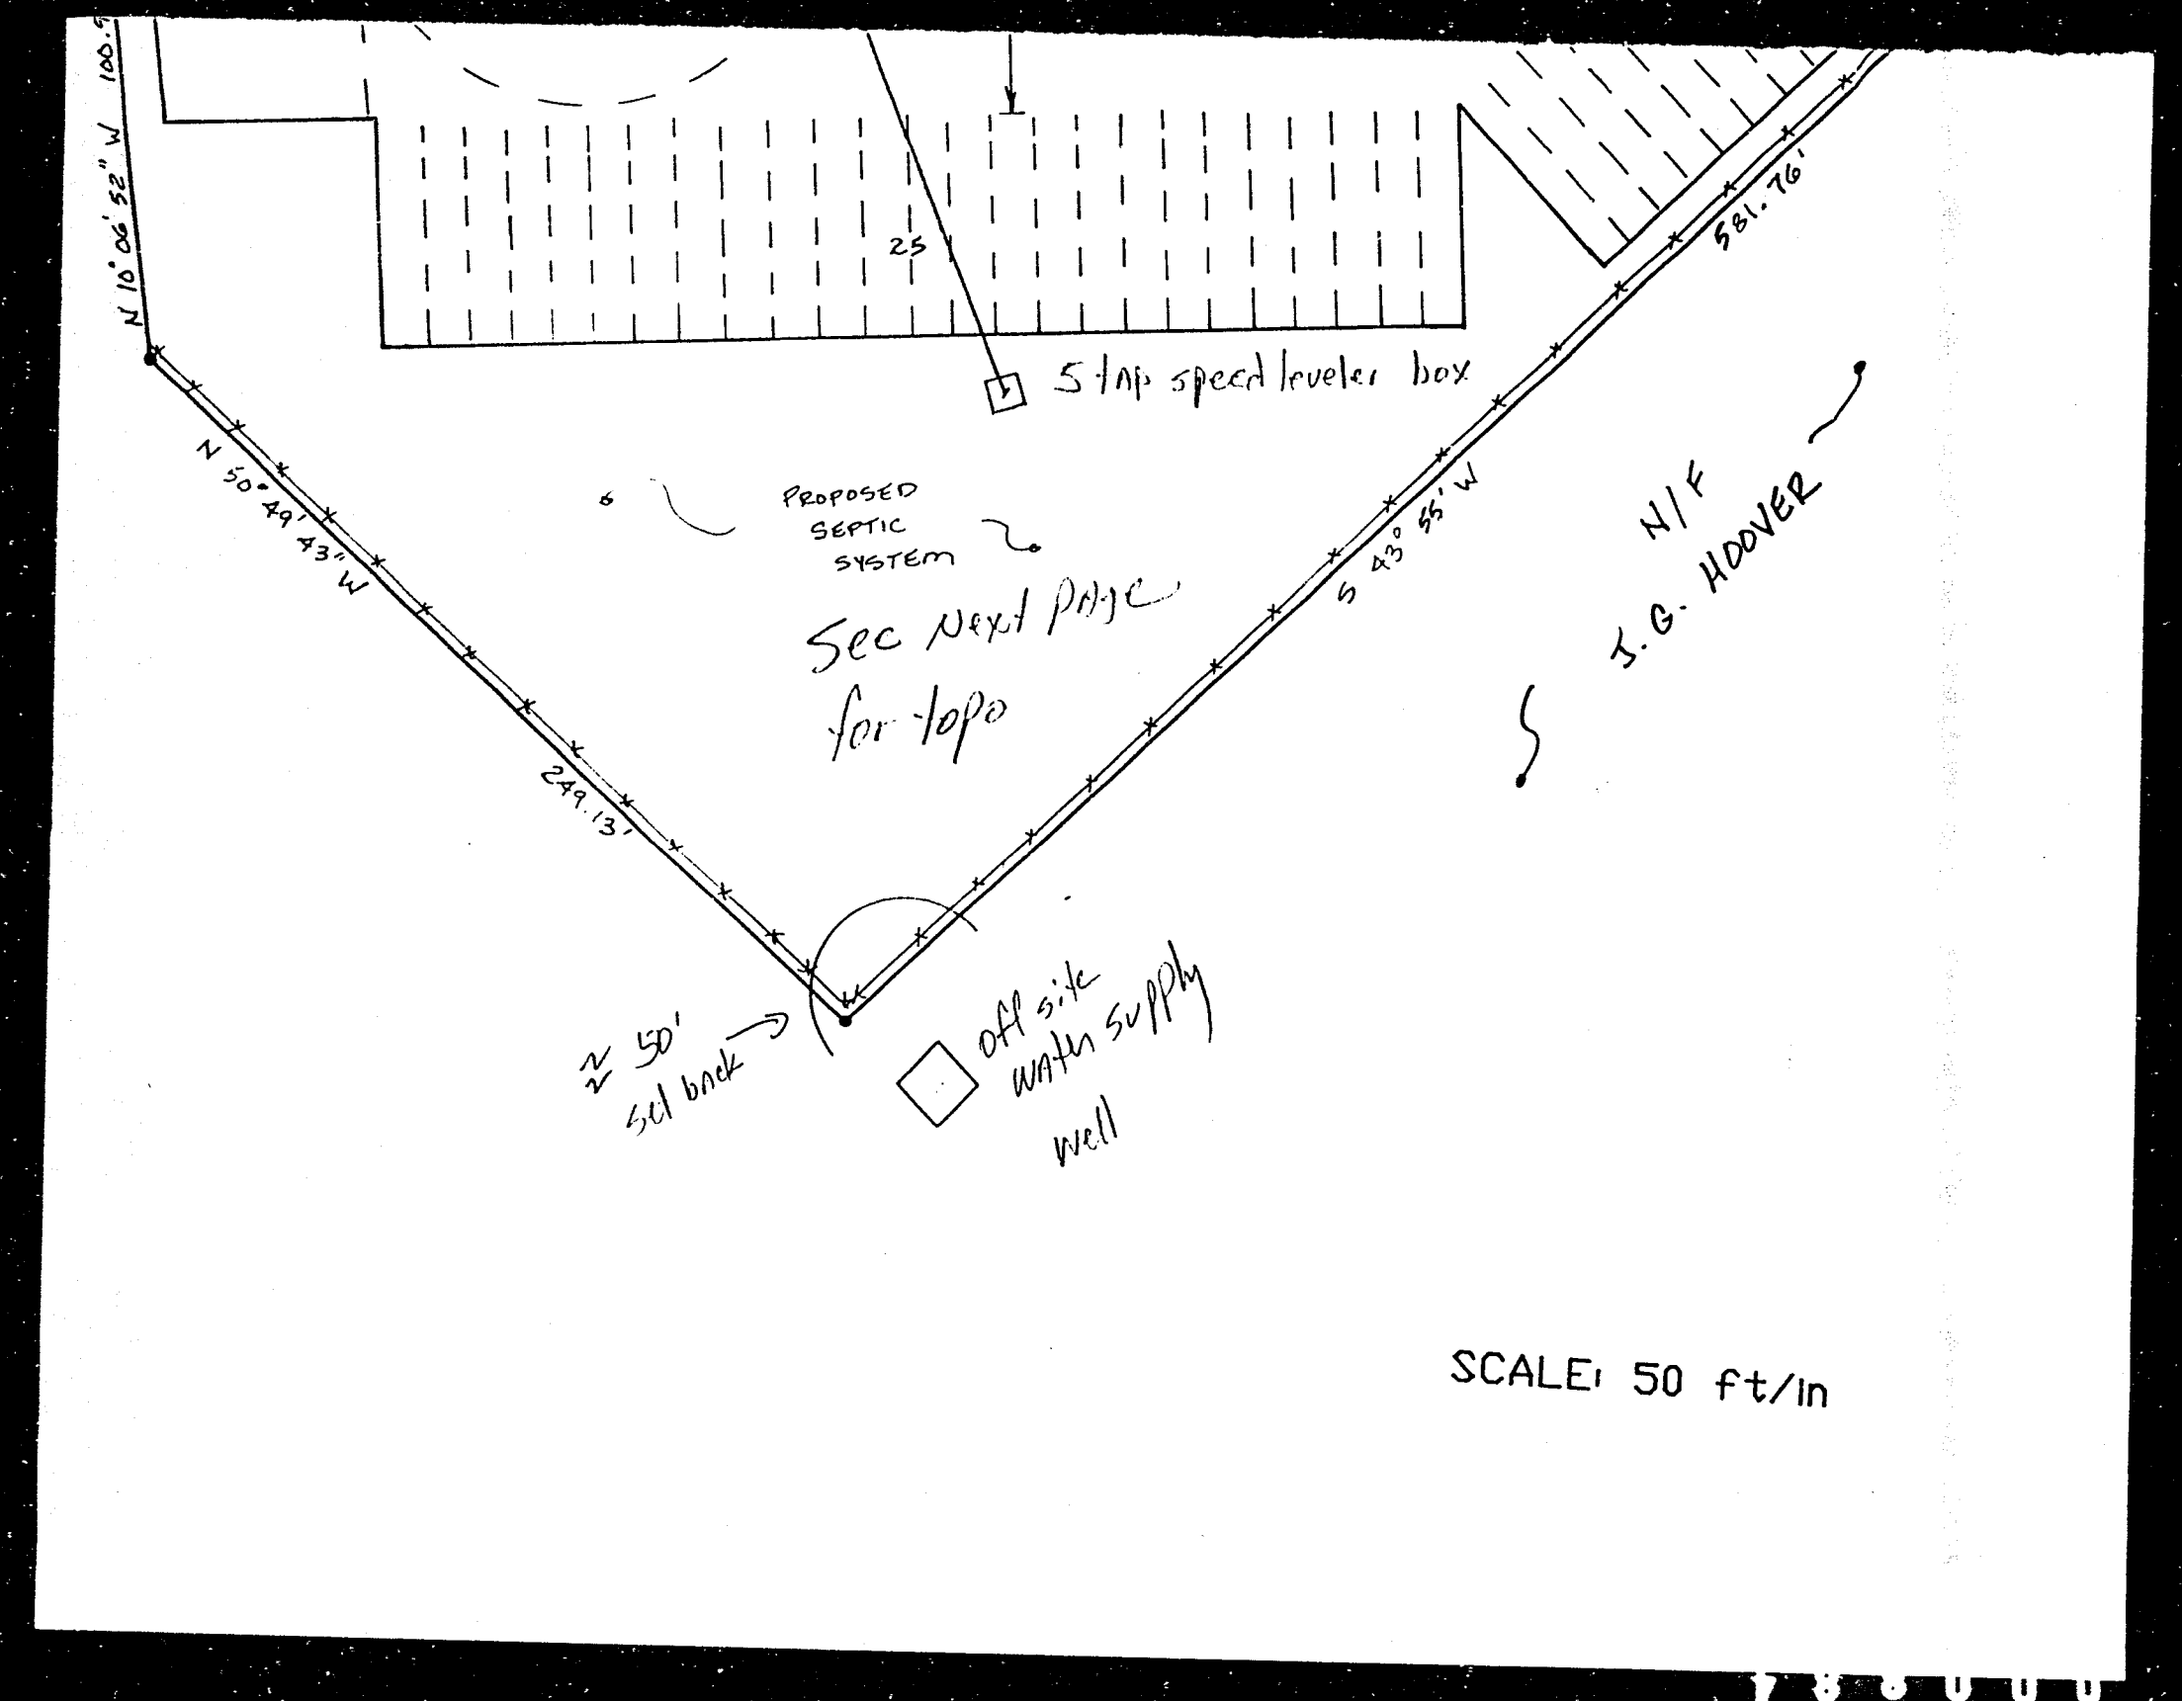

N 10° 06' 52" W 100.
25
581.76'
5 hp speed leveler box
N 50° 49' 43" W
249.13'
PROPOSED SEPTIC SYSTEM
See Next Page for topo
S 43° 55' W
N/F
J.G. HOOVER
N 50' set back
off site water supply well
SCALE: 50 ft/in