0 1' 2' 5' 10'
SCALE BAR

*NOTE:
SEE COLUMN CHARTS
FOR REQUIREMENTS

NOTES:
ALL WALLS ARE 4½" THICK UNLESS NOTED


OPENING BETWEEN THE GARAGE AND RESIDENCE SHALL BE EQUIPPED WITH EITHER SOLID WOOD DOORS NOT LESS THAN 1⅜" IN THICKNESS OR 20-MINUTE FIRE-RATED DOORS.

FOR HEADER CALCULATIONS REF: 84-10-0010 & 84-10-0015
FOR WALL BRACING REF: 82-10-0001 OF SYSTEMS MANUAL

APPROVED BY
NTA INC. 10/02/2007
Approval of this document does not authorize or approve any deviation or deviations from the requirements of applicable State Laws.
David Barts

NOTE: FOR HVAC NOTES, SPECS, DIMS., ETC. SEE PERIMETER HEAT DUCT PLAN

OFF-FRAME MODELS:
HVAC SYSTEMS TO BE SUPPLIED, INSTALLED, AND INSPECTED ON SITE BY OTHERS.

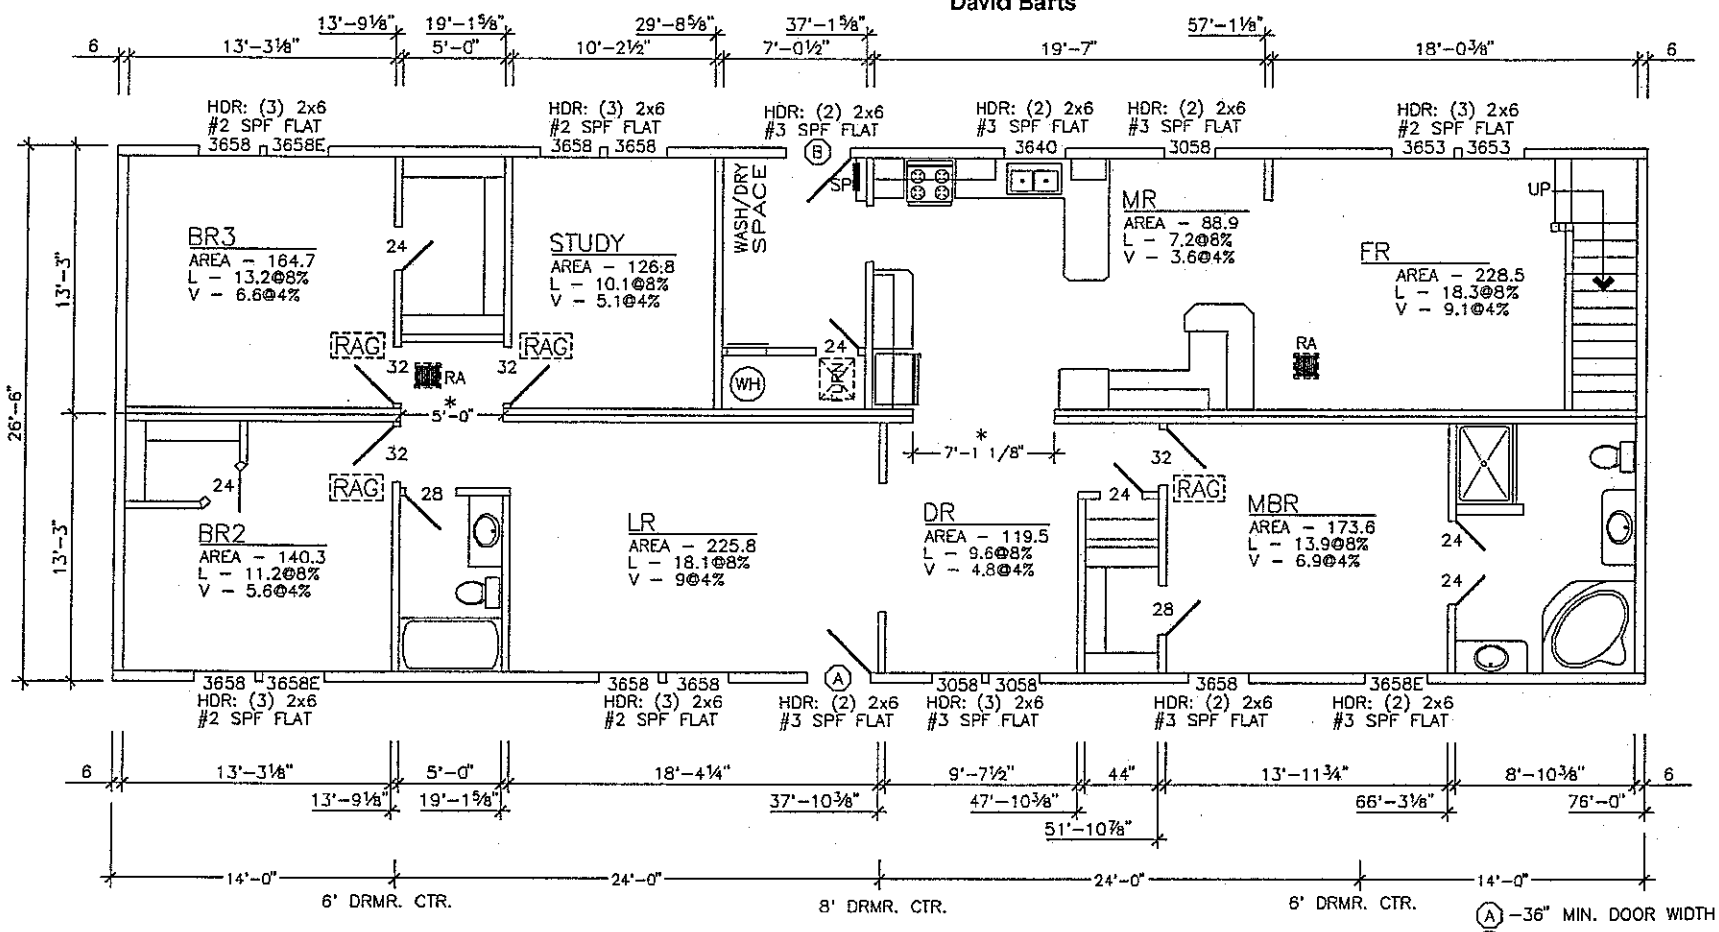

Ⓐ -36" MIN. DOOR WIDTH
Ⓑ -32" MIN. DOOR WIDTH
TOTAL WINDOW AREA - 275.80 SQ. FT.
THIRD PARTY LABEL - KITCHEN SINK BASE CABINET DOOR
DATA PLATE LOCATION - KITCHEN SINK BASE CABINET DOOR
STATE LABEL LOCATION - KITCHEN SINK BASE CABINET DOOR
SECONDARY STATE LABEL AND/OR THIRD PARTY LABEL LOCATION-MBA VANITY

THE GARAGE SHALL BE SEPARATED FROM THE RESIDENCE AND ITS ATTIC AREA BY MEANS OF MINIMUM ½-INCH GYPSUM BOARD APPLIED TO THE GARAGE SIDE.

SERVICE PANEL MAY BE LOCATED IN GARAGE OR BASEMENT

ALL EXTERIOR OPTIONS SUCH AS DORMERS, BOX BAYS, ETC., MAY VARY PER HOME. SEE SYSTEMS MANUAL FOR CONST. SPECS.

*NOTE:
SEE COLUMN CHARTS
FOR REQUIREMENTS

LIBERTY HOMES INC. P.O. BOX 35 GOSHEN INDIANA 46526

THE INFORMATION ON THIS PAGE IS PROPRIETARY

△	PLANT REQUEST # NC-599 LAR - 21154			MAW	24 SEPT 07 NORTH CAROLINA	SUBMITTAL PLAN (DESCRIPTION)	(SECTION)	M3R76-NL27 (DWG NO.)	2A (PAGE)	(OF)