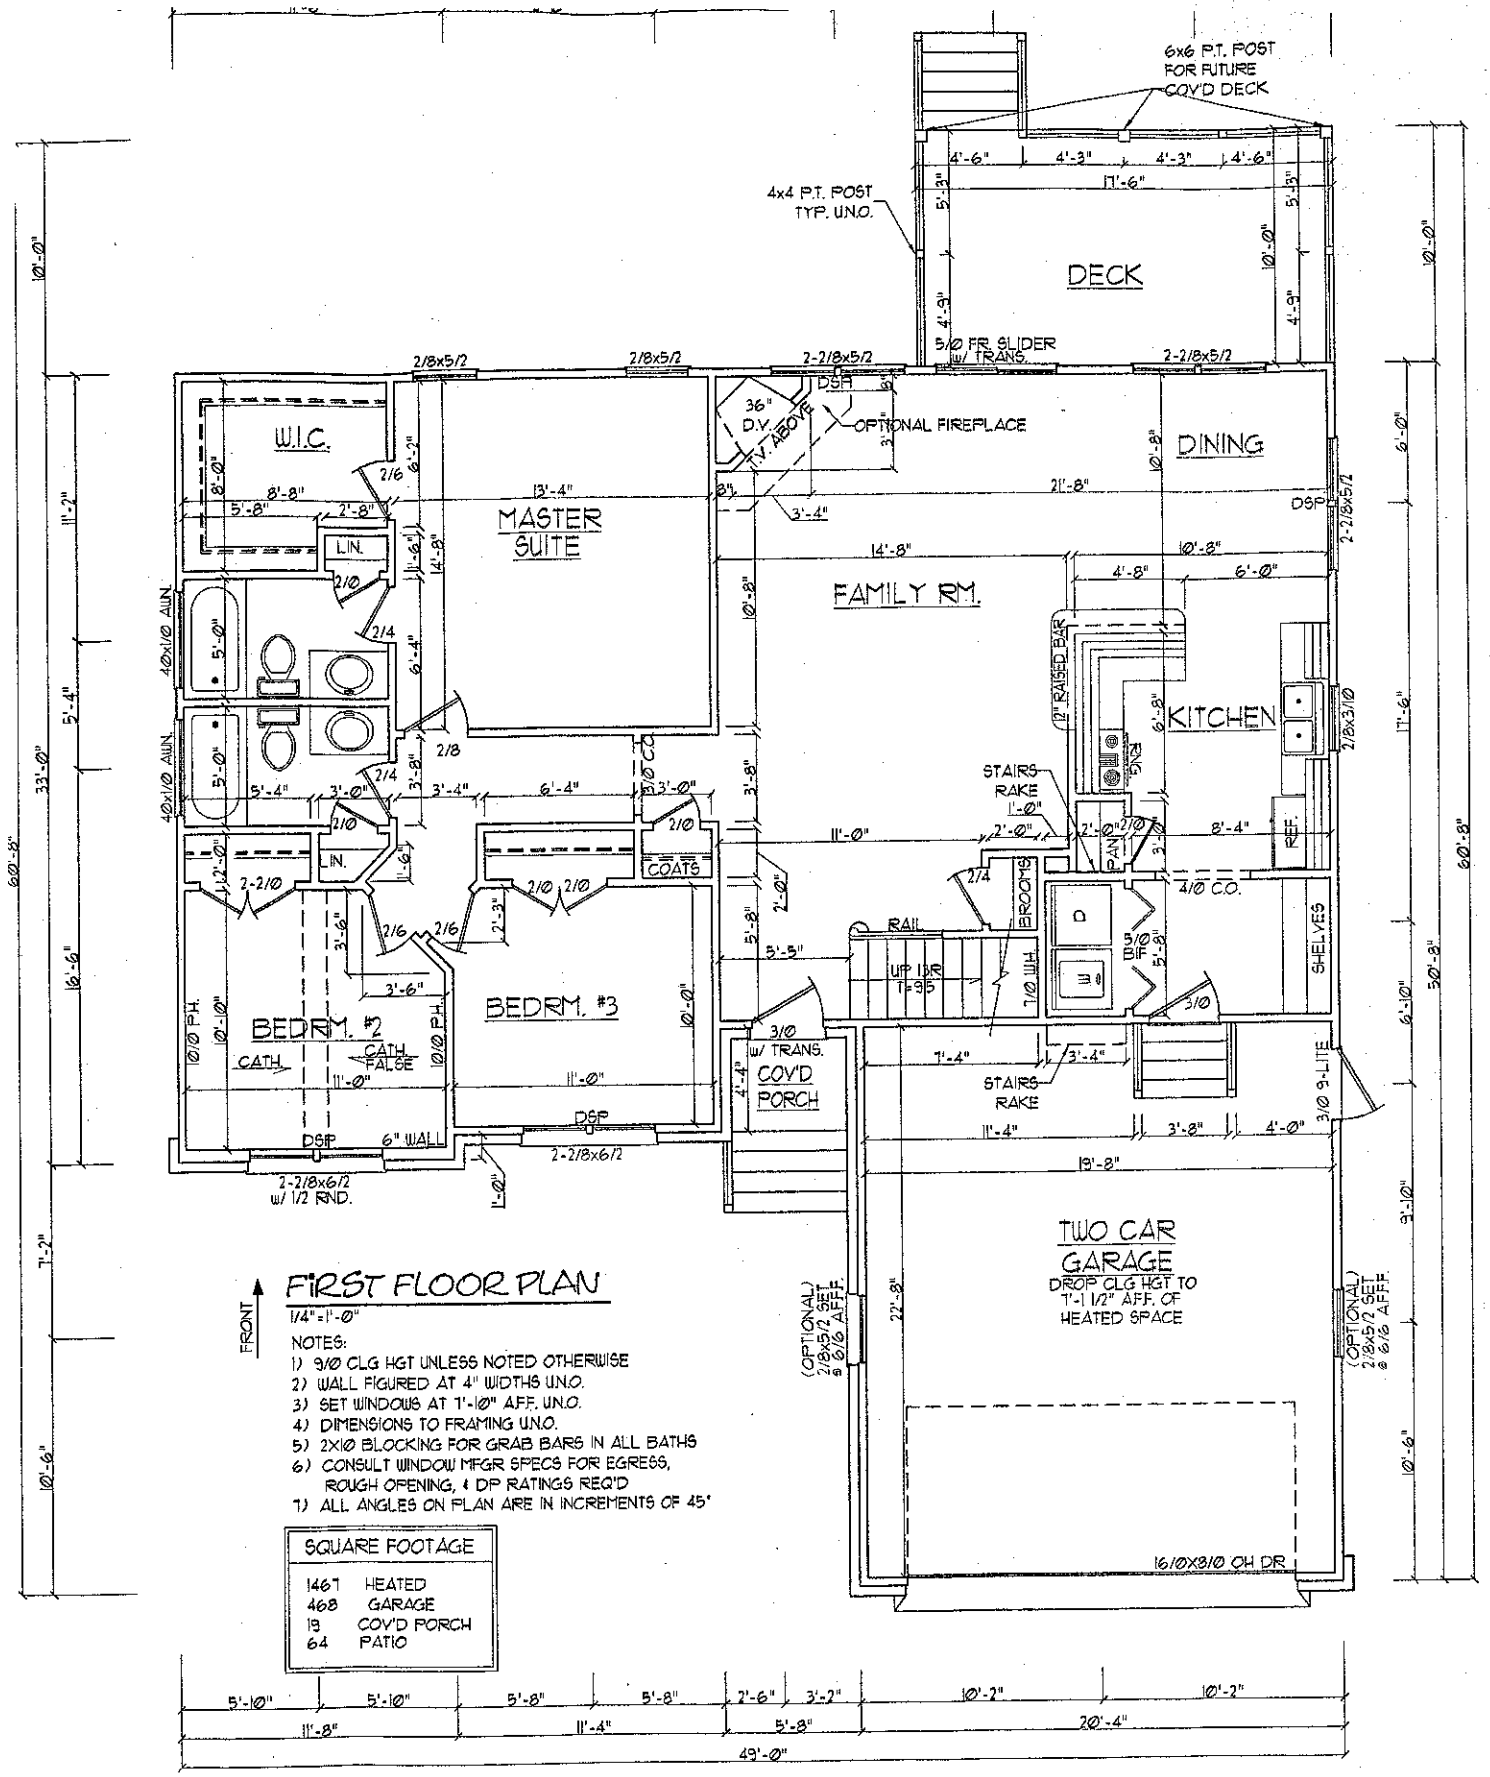


FRONT

FIRST FLOOR PLAN

1/4"=1'-0"

NOTES:

1) 9/0 CLG HGT UNLESS NOTED OTHERWISE
2) WALL FIGURED AT 4" WIDTHS U.N.O.
3) SET WINDOWS AT 7'-10" A.F.F. U.N.O.
4) DIMENSIONS TO FRAMING U.N.O.
5) 2X10 BLOCKING FOR GRAB BARS IN ALL BATHS
6) CONSULT WINDOW MFGR SPECS FOR EGRESS, ROUGH OPENING, & DP RATINGS REQ'D
7) ALL ANGLES ON PLAN ARE IN INCREMENTS OF 45°

SQUARE FOOTAGE	
1467	HEATED
468	GARAGE
19	COV'D PORCH
64	PATIO

Acknowledgement Of Plans Submittal ONLY!

STEVE HARRICK Date 6-5-07

JOSE G SOTO Date 6-5-07