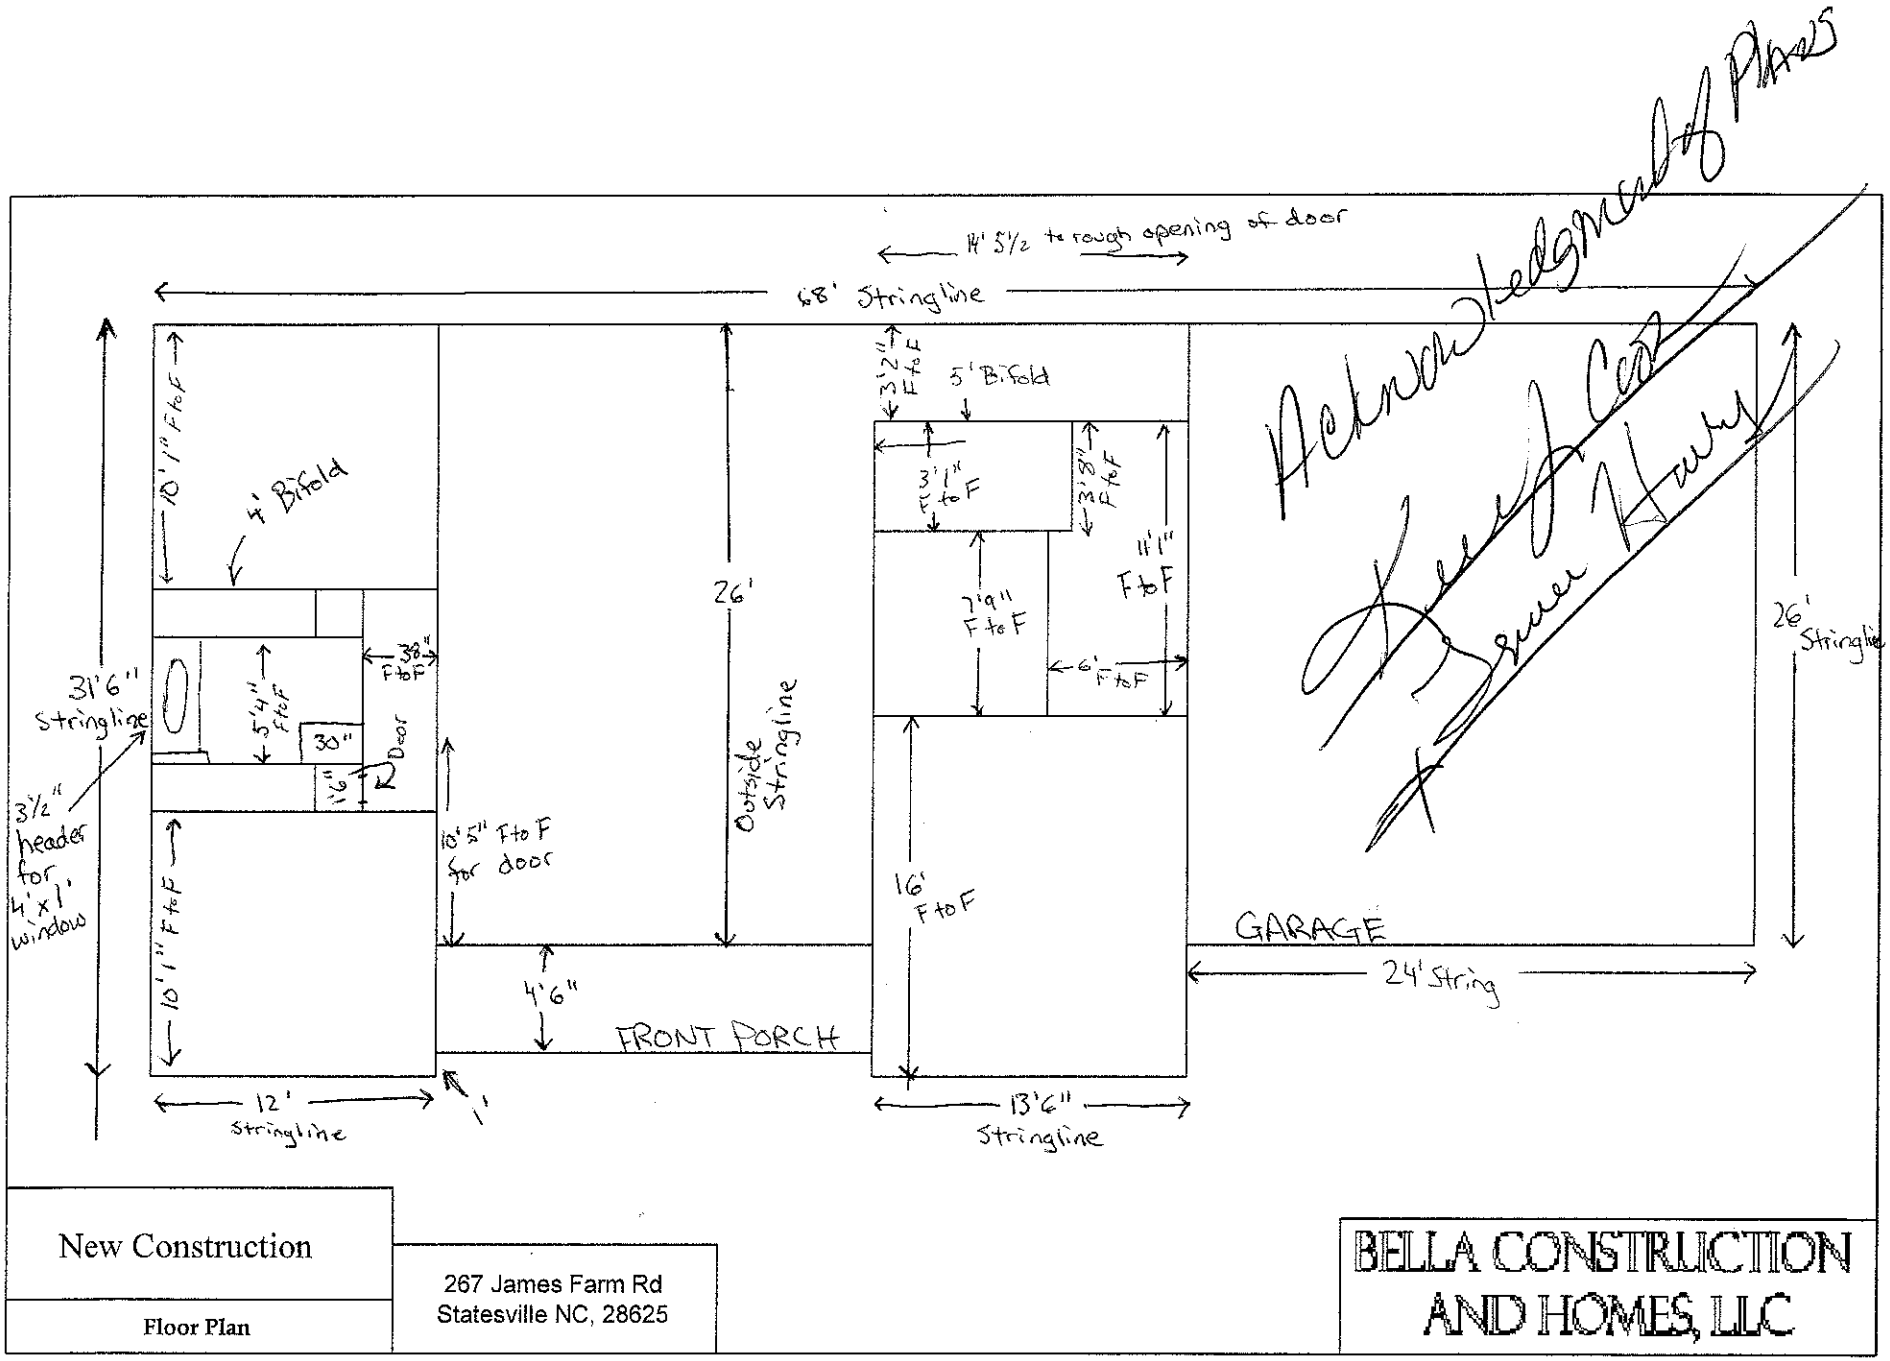


New Construction

Floor Plan

267 James Farm Rd
Statesville NC, 28625

BELLA CONSTRUCTION AND HOMES, LLC