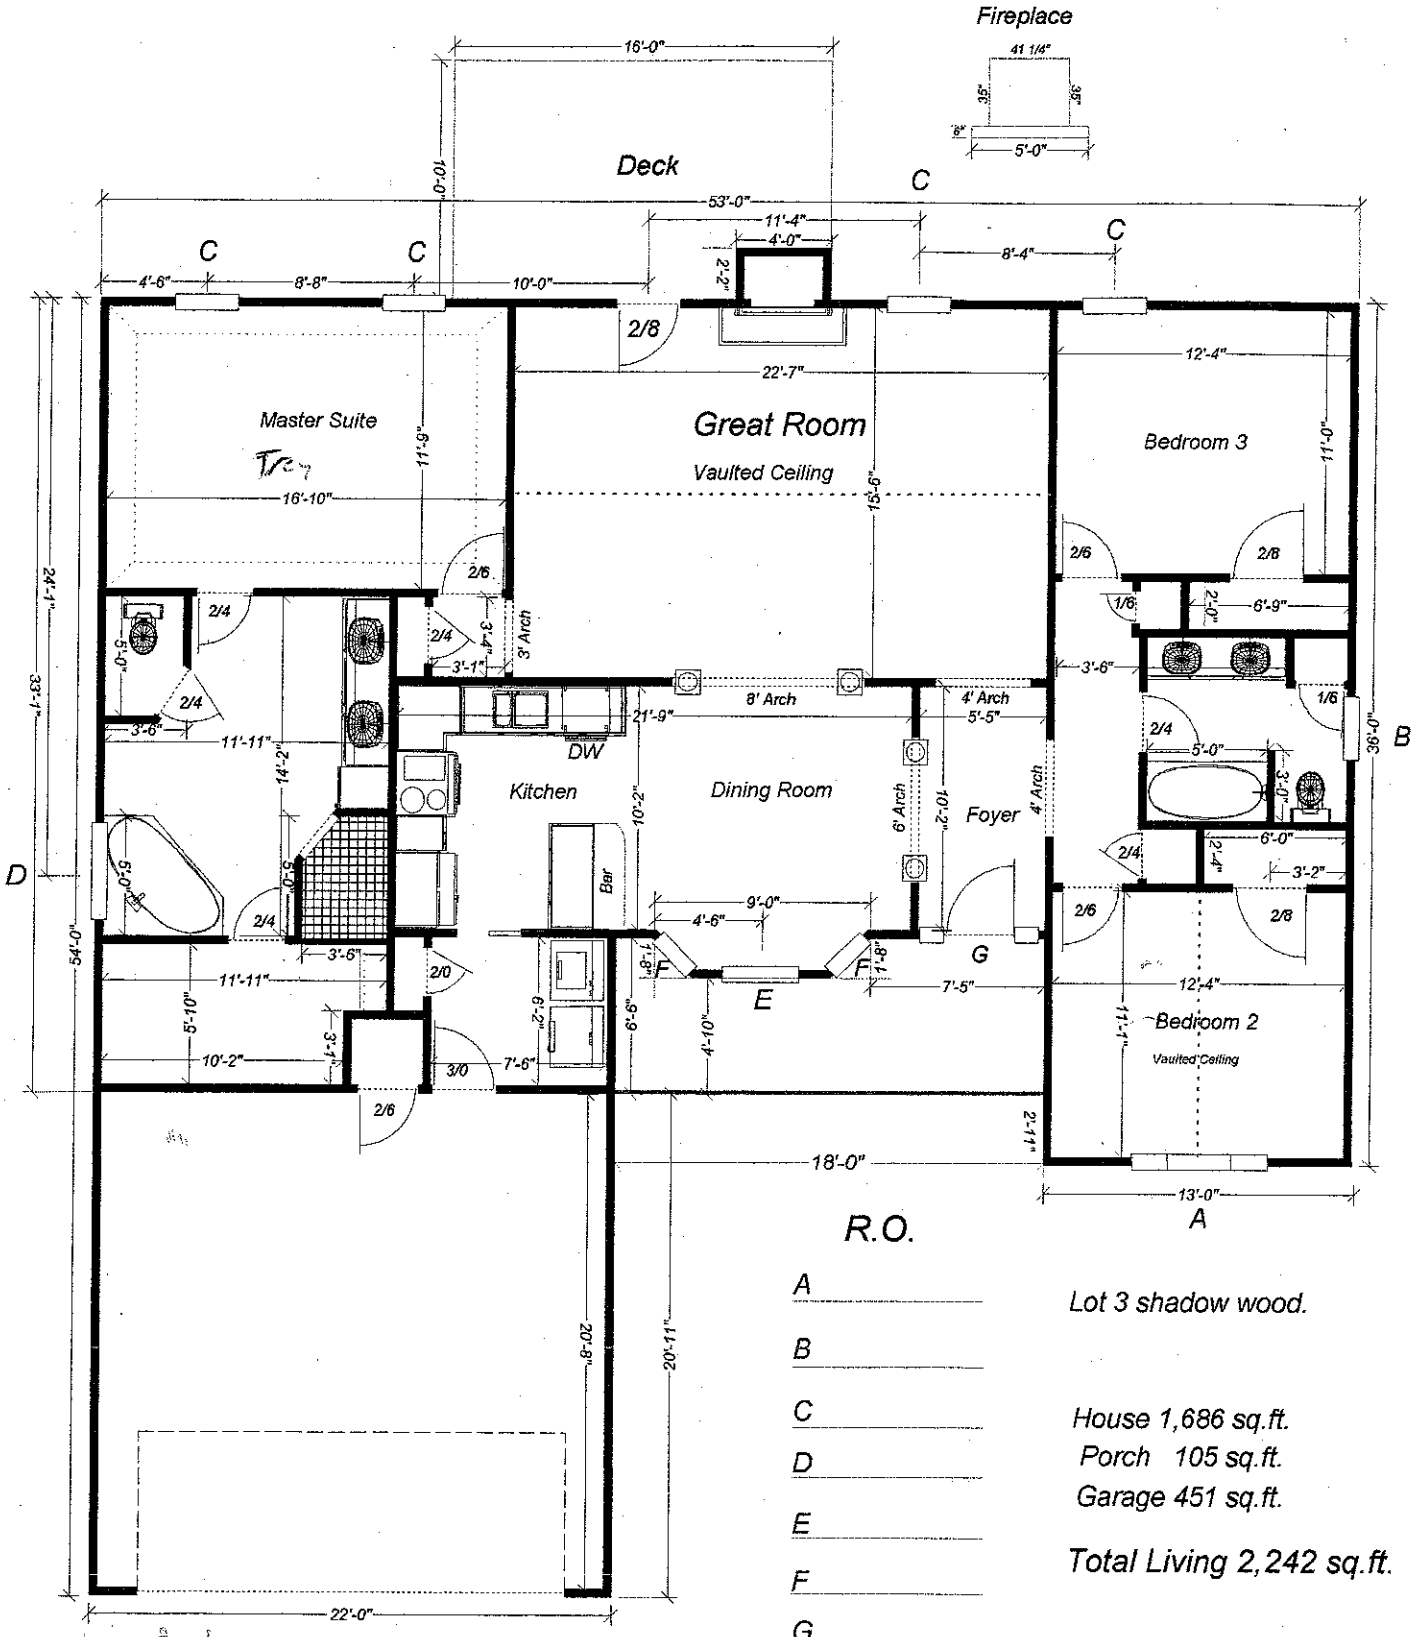


R.O.

A

B

C

D

E

F

G

Lot 3 shadow wood.

House 1,686 sq.ft.
Porch 105 sq.ft.
Garage 451 sq.ft.

Total Living 2,242 sq.ft.

Acknowledgement Of
Plans Submittal ONLY

Date 2-26-07

Date 2-26-07