IREDELL COUNTY HEALTH DEPARTMENT
Environmental Health Division
Application For Improvement Permit and/or Authorization To Construct, Existing System Inspection

(THE ABOVE PERMIT DOCUMENTS WILL BECOME INVALID IF INFORMATION PROVIDED ON THIS APPLICATION IS FALSIFIED OR CHANGED, OR IF THE SITE IS ALTERED. THE IMPROVEMENT PERMIT IS VALID FOR EITHER 60 MONTHS OR WITHOUT EXPIRATION DEPENDING UPON DOCUMENTATION SUBMITTED - APPLICATION WITH SITE PLAN 60 MONTHS, APPLICATION WITH COMPLETE, SCALED PLAT WITHOUT EXPIRATION. SEE 15A NCAC 18A .1937(f) FOR DETAILS)

1. APPLICATION FOR: ___ Improvement Permit ↘ Authorization To Construct ___ BOTH ___ Existing System Inspection

2. Page 2: *Site Plan Worksheet* Form MUST Accompany This Application
The following optional attachments may also be submitted: ___ Survey Plat, Scaled no more than 1 Inch = 60 Feet
Place check ( ) beside whichever is submitted if applicable ___ Custom Site Plan, Scaled no more than 1 Inch = 60 Feet

3. Applicant Information:

Applicant Name	Mailing Address	Home Phone #	Alternate Phone #
Wesley Cannon Dev	1321 E Dixie Dr, Statesville	704-924-8942	704-902-5683

Owner Name	Mailing Address	Home Phone #	Alternate Phone #
Joann Keever	675 Keever Rd, Harmony		

4. Property Information:

Street Address	Subdivision Name	Section/Phase and Lot Number
127 E Debbie Ln	Lowell Heights	733-737

Driving Directions: Hwy 21 N to E Edison Dr, right 1 block to E Debbie Ln - lot on left hand corner

****

5. RESIDENTIAL Site Development Information: *(Check or Complete ALL that apply)*

- ☒ New, Single Family Residence
- ( ) New, Multi-Family Residence
- ( ) Expansion of Existing Septic System
- ( ) Repair To Failing Septic System
- ( ) Other ___

Maximum Number of Bedrooms 3
Maximum Number of Occupants 6
If Expansion, Current Number of Bedrooms ___

- ☒ Crawl Space Foundation?
- ( ) Concrete Slab Foundation?
- ( ) Basement w/Plumbing?
- ( ) Basement w/out Plumbing?

IF Non- Residential Site Development:
Type of Business ___
Square Footage of Building ___
Maximum Number of Employees ___
Maximum Number of Seats ___

****

6. Proposed Water Supply:

( ) New Well ( ) Existing Well ( ) Community Well ( ) City Water ☒ Other Public Water

****

7. Desired Septic System Type: *(You may rank in order of preference, if any)*

( ) Alternative ☒ Conventional ( ) Innovative ( ) Modified Conventional ( ) Other___ ( ) No Preference

****

8. Please Answer The Following To The Best of Your Ability:


( ) Yes ☒ No Does the site contain any jurisdictional wetlands?
( ) Yes ☒ No Is any non-domestic sewage (i.e. industry) to be generated?
( ) Yes ☒ No Is the site subject to approval by any other public agency?

****

I have read this application and certify that the information provided herein is true, complete, and correct. Authorized county and state officials are granted right of entry to conduct necessary inspections to determine compliance with applicable laws and rules. I understand that I am solely responsible for the proper identification and labeling of all property lines and corners and making the site accessible so that a complete site evaluation can be performed.

9. Signature: Wayne Wood
Property owner or owner's legal representative signature (SIGNATURE REQUIRED)

8/10/2018
DATE

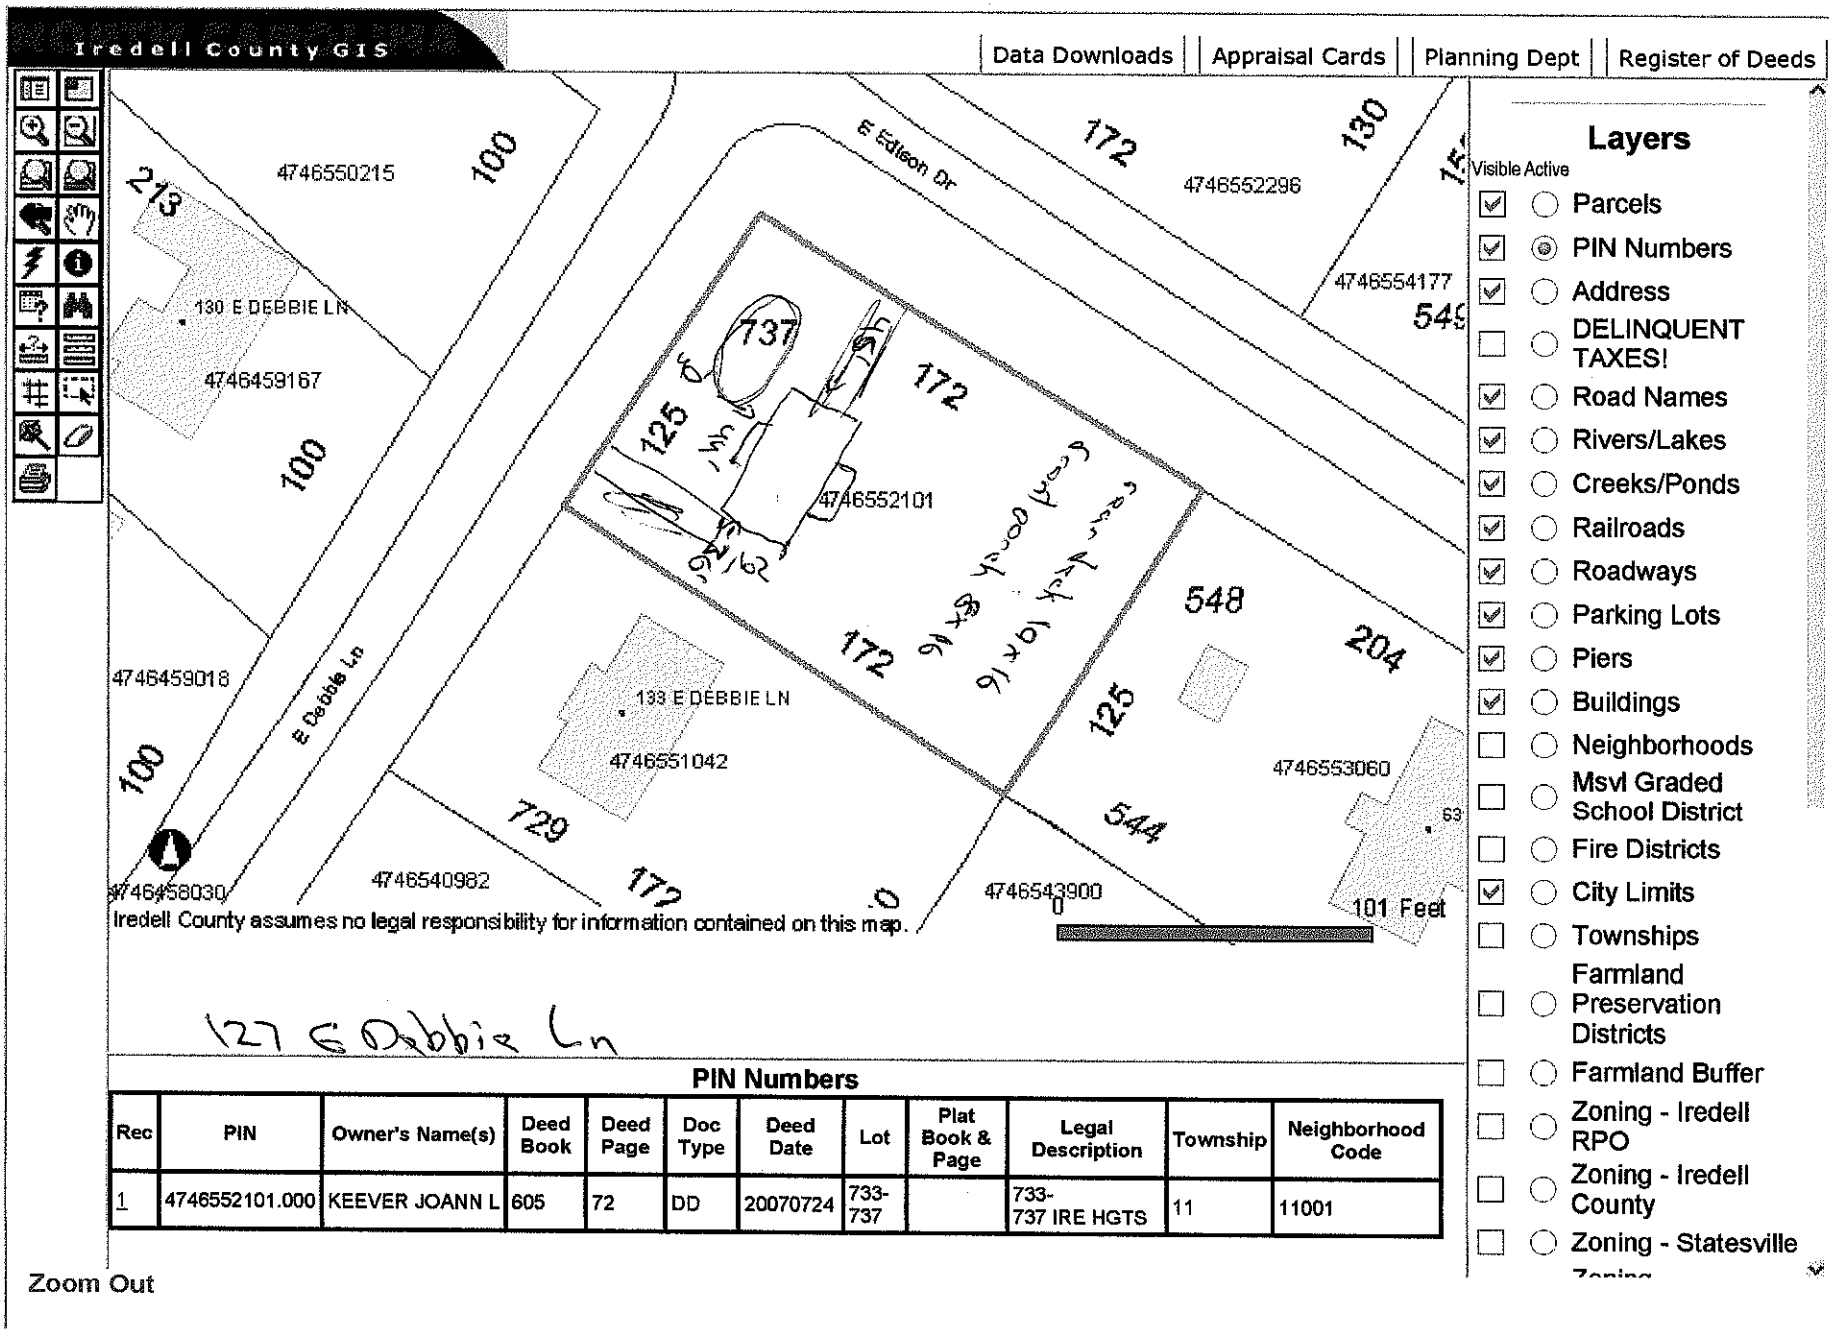

PIN Numbers

Rec	PIN	Owner's Name(s)	Deed Book	Deed Page	Doc Type	Deed Date	Lot	Plat Book & Page	Legal Description	Township	Neighborhood Code
1	4746552101.000	KEEVER JOANN L	605	72	DD	20070724	733-737		733-737 IRE HGTS	11	11001