
PUMP TANK DESIGN

ATTACHMENT TO PROPERTY DESCRIPTION # 21636 1

TAX MAP # 4746763250

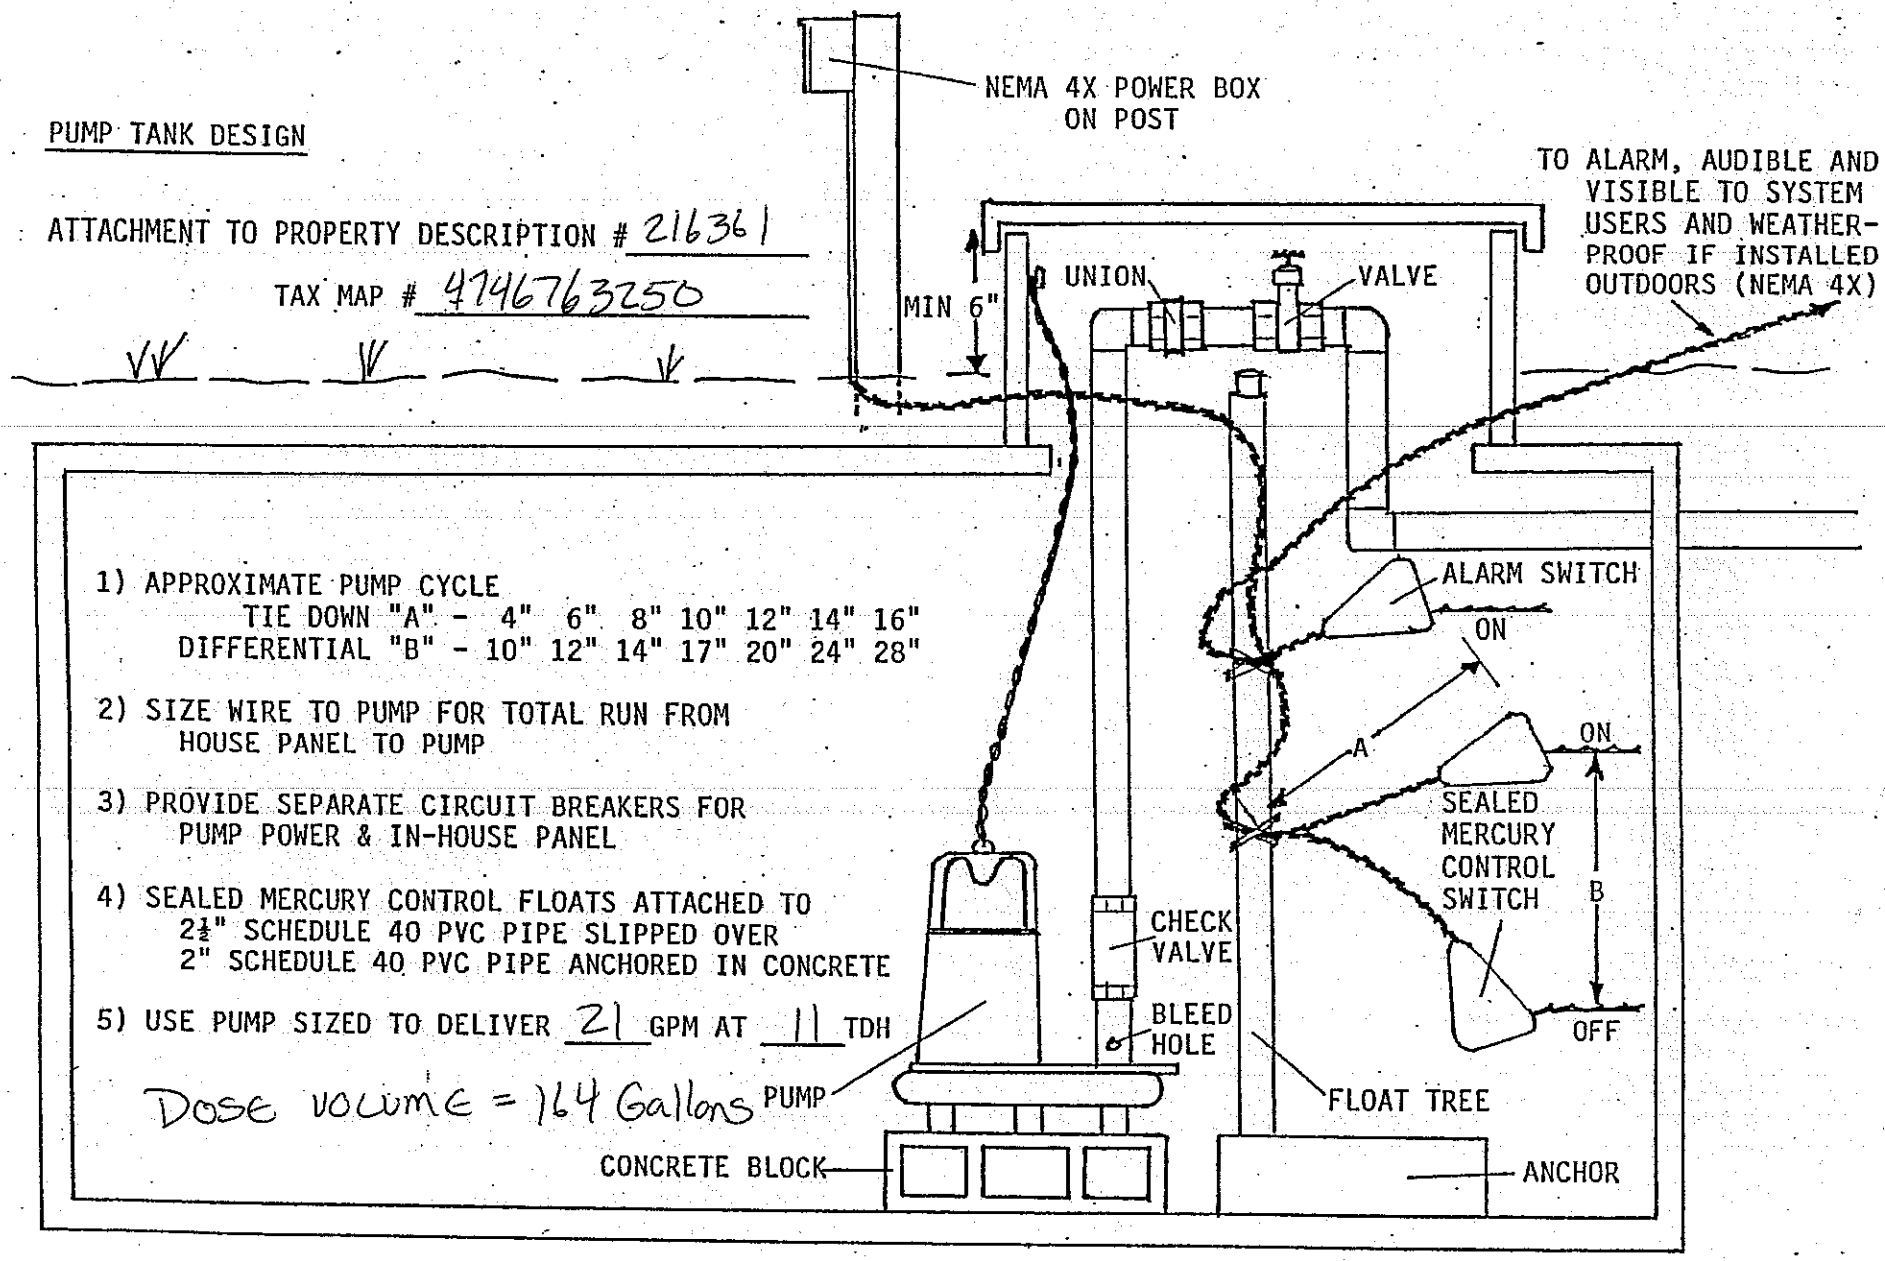

1) APPROXIMATE PUMP CYCLE
   TIE DOWN "A" - 4" 6" 8" 10" 12" 14" 16"
   DIFFERENTIAL "B" - 10" 12" 14" 17" 20" 24" 28"

2) SIZE WIRE TO PUMP FOR TOTAL RUN FROM HOUSE PANEL TO PUMP

3) PROVIDE SEPARATE CIRCUIT BREAKERS FOR PUMP POWER & IN-HOUSE PANEL

4) SEALED MERCURY CONTROL FLOATS ATTACHED TO 2½" SCHEDULE 40 PVC PIPE SLIPPED OVER 2" SCHEDULE 40 PVC PIPE ANCHORED IN CONCRETE


5) USE PUMP SIZED TO DELIVER 21 GPM AT 11 TDH

Dose volume = 164 Gallons

PRESSURE MANIFOLD DESIGN

ATTACHMENT TO P.D.# 216361

TAX MAP # 4746763250

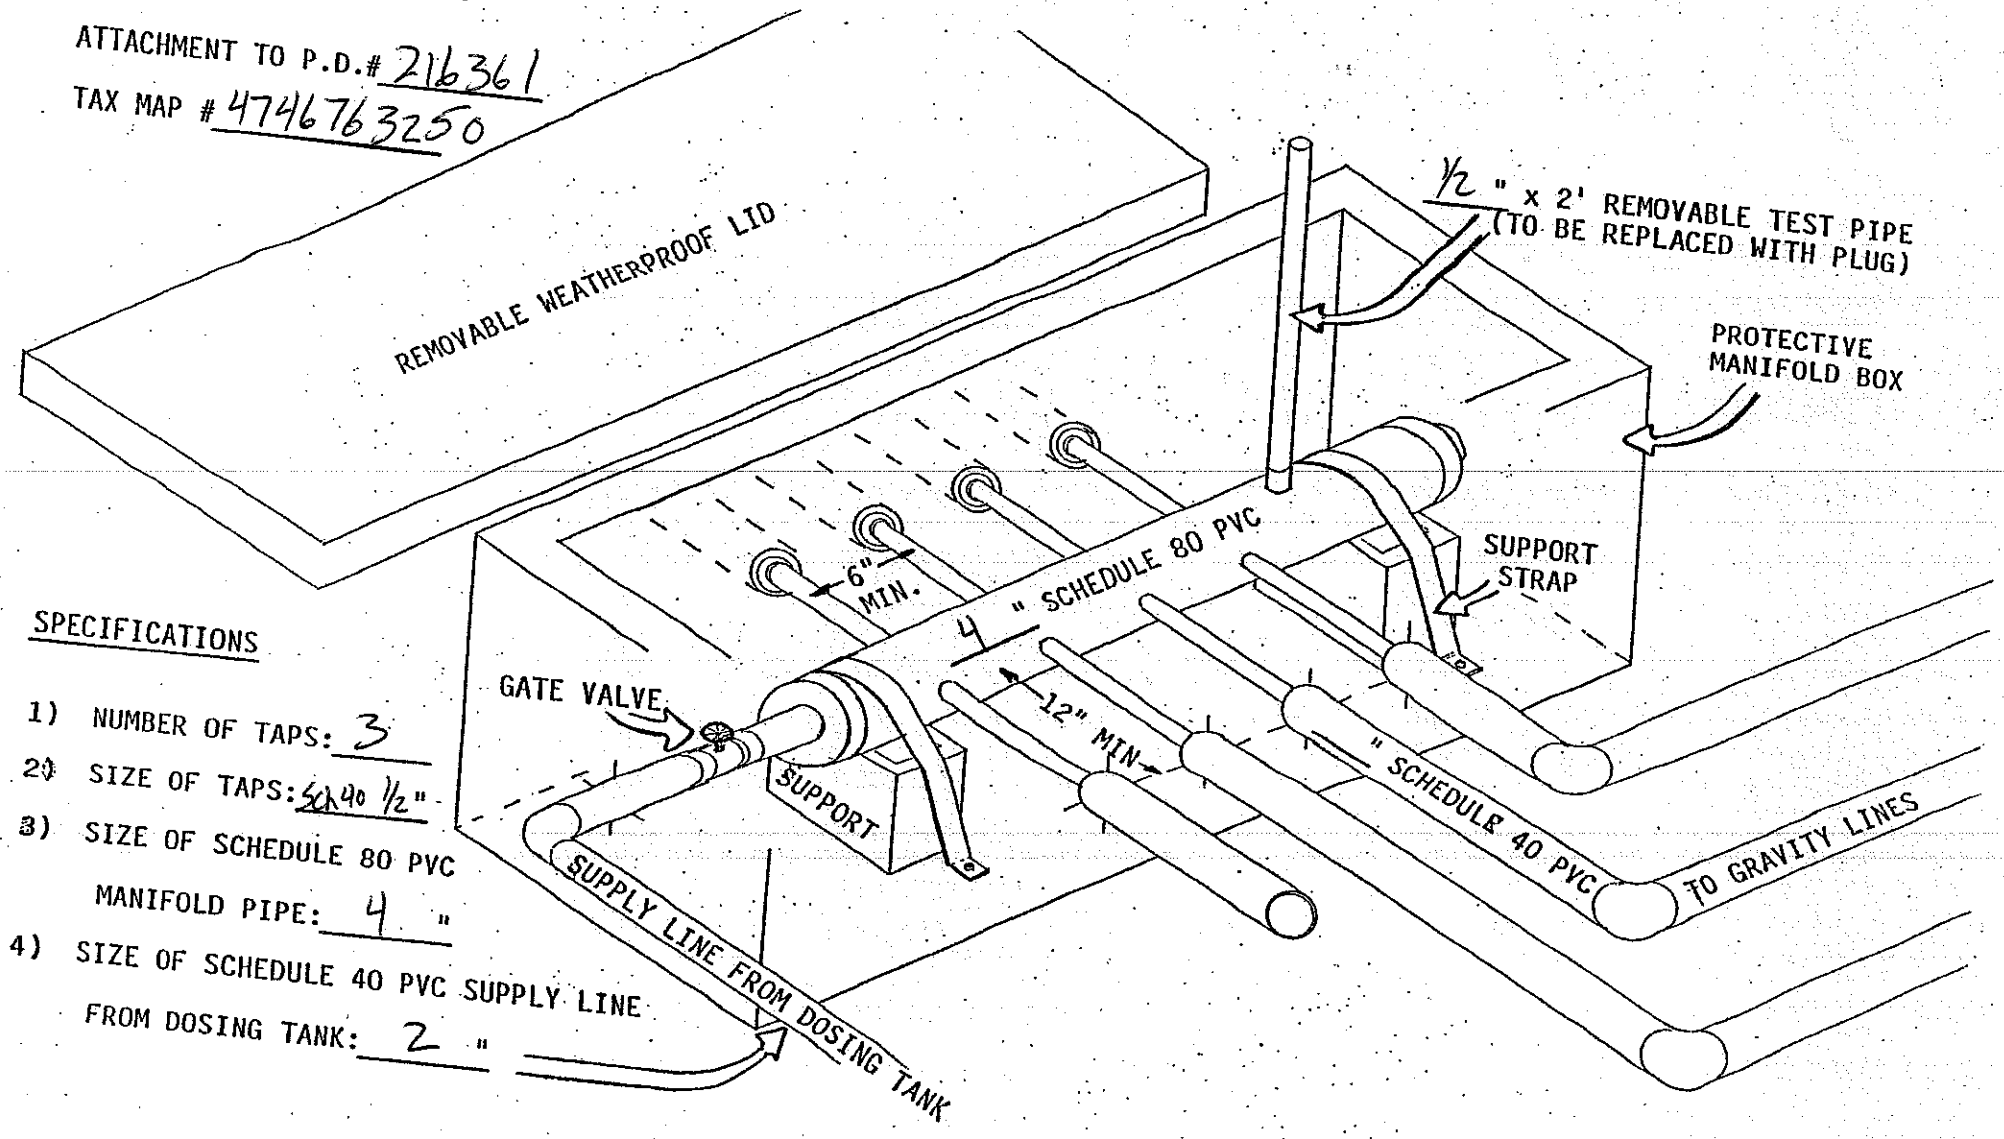

SPECIFICATIONS

1) NUMBER OF TAPS: 3
2) SIZE OF TAPS: ~~4~~ 40 ½ "
3) SIZE OF SCHEDULE 80 PVC MANIFOLD PIPE: 4 "
4) SIZE OF SCHEDULE 40 PVC SUPPLY LINE FROM DOSING TANK: 2 "