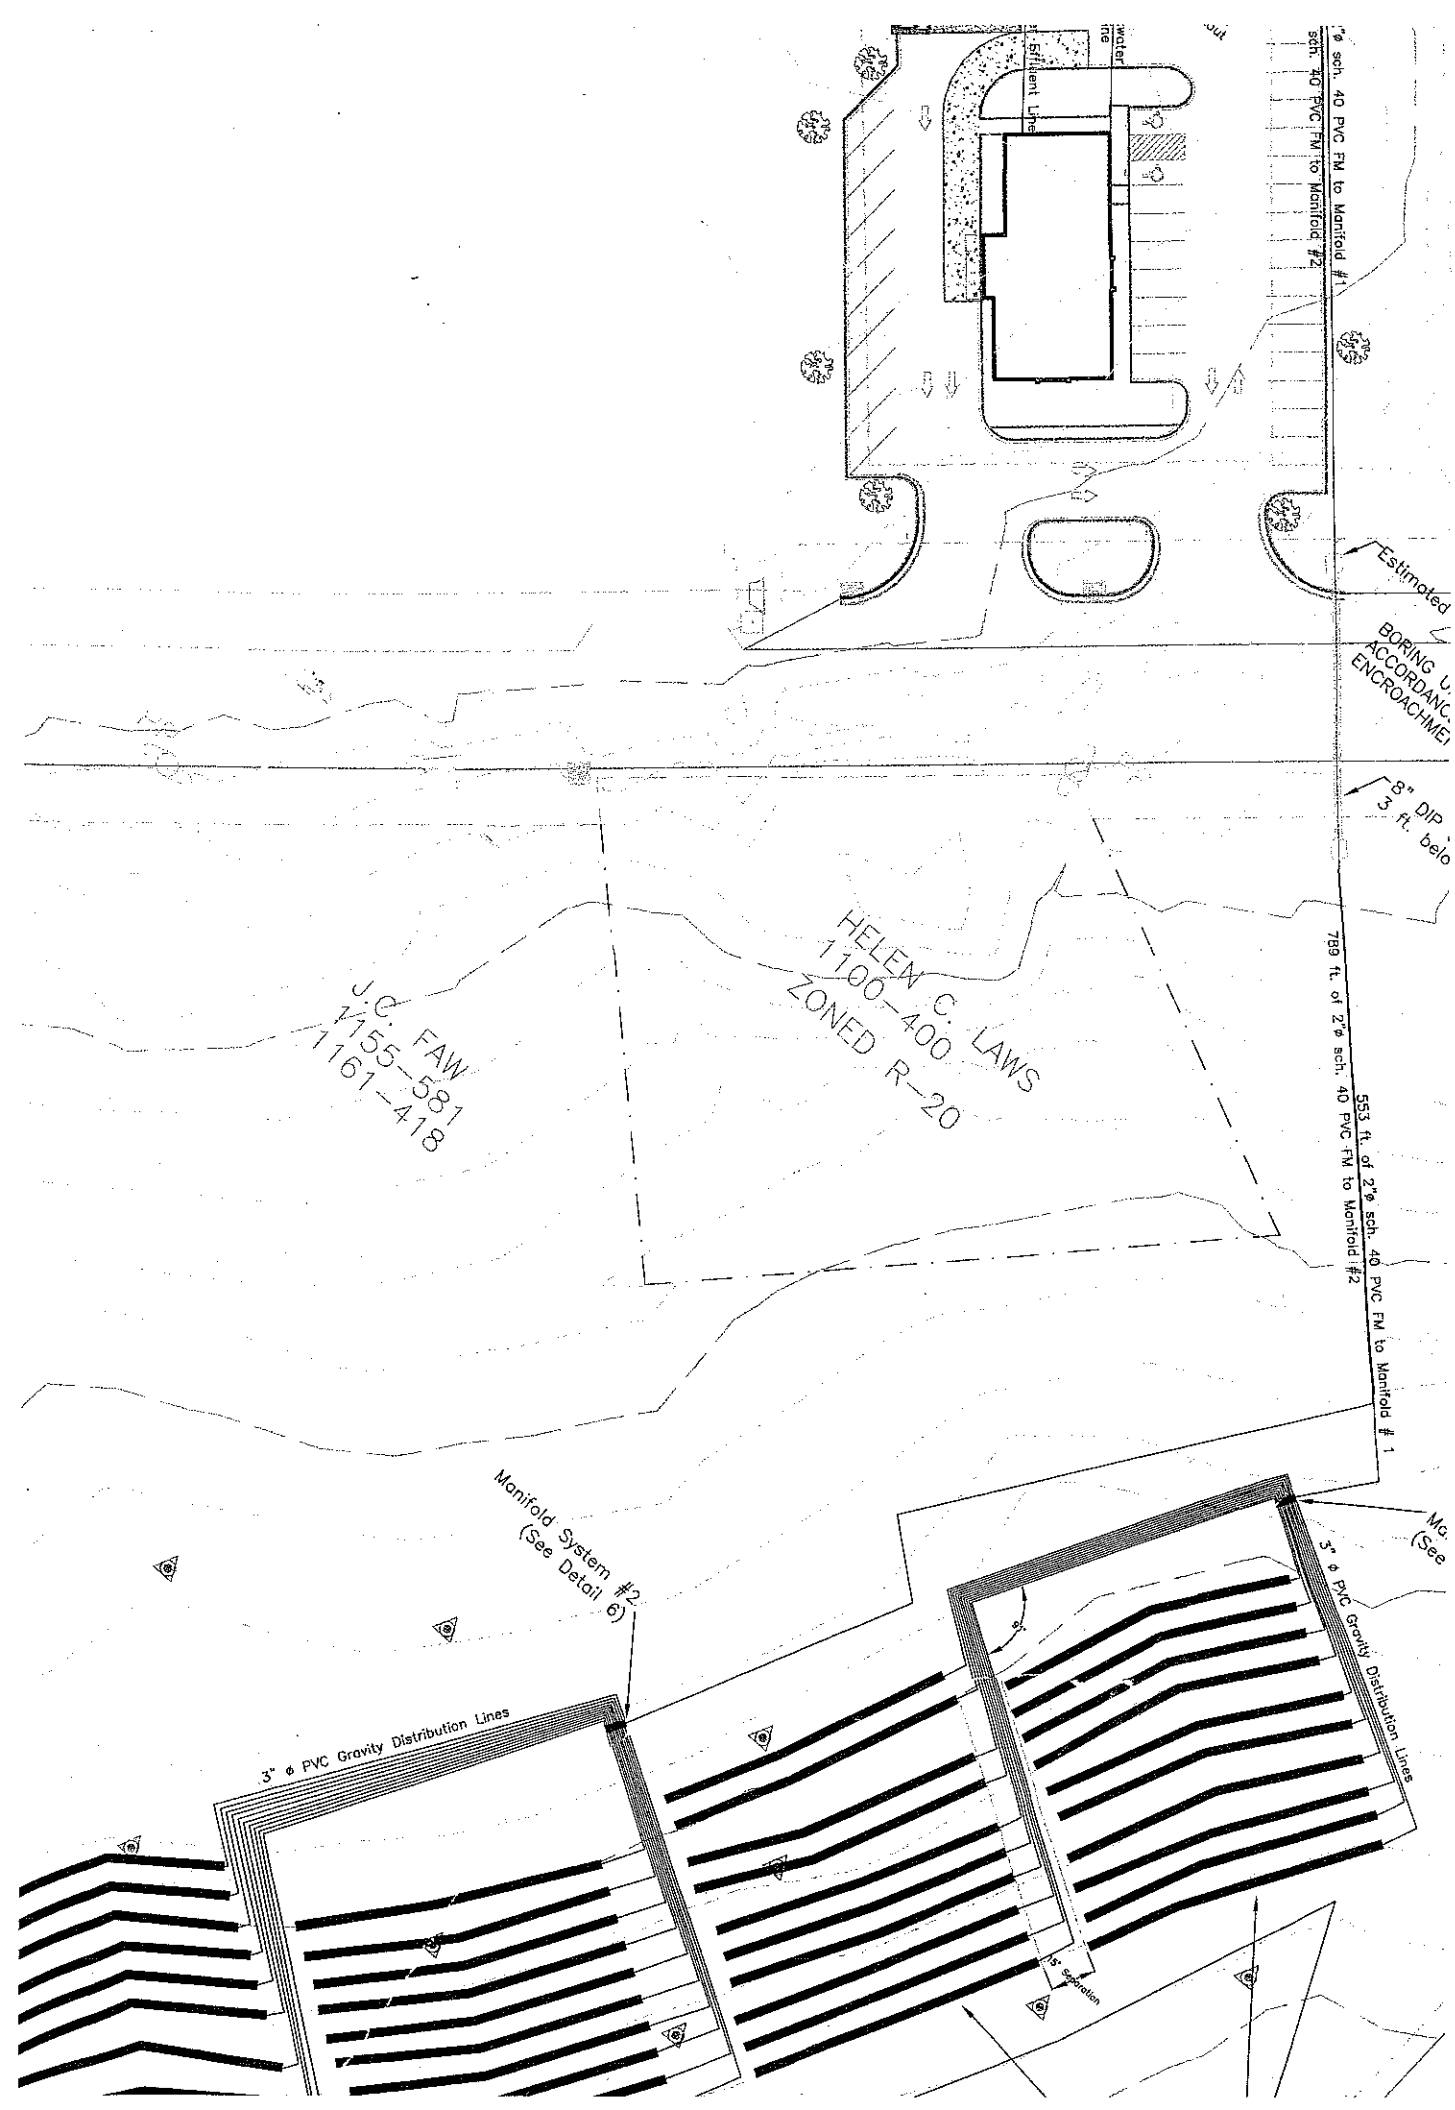

2" sch. 40 PVC FM to Manifold #1
Effluent Line
Estimated
BORING U
ACCORDANC
ENCROACHME
8" DIP
3 ft. belo
HELEN C. LAWS
1100-400
ZONED R-20
J.C. FAW
1155-581
1161-418
789 ft. of 2"ø sch. 40 PVC FM to Manifold # 1
553 ft. of 2"ø sch. 40 PVC FM to Manifold #2
Manifold System #2
(See Detail 6)
3" ø PVC Gravity Distribution Lines
3" ø PVC Gravity Distribution Lines
Ma
(See