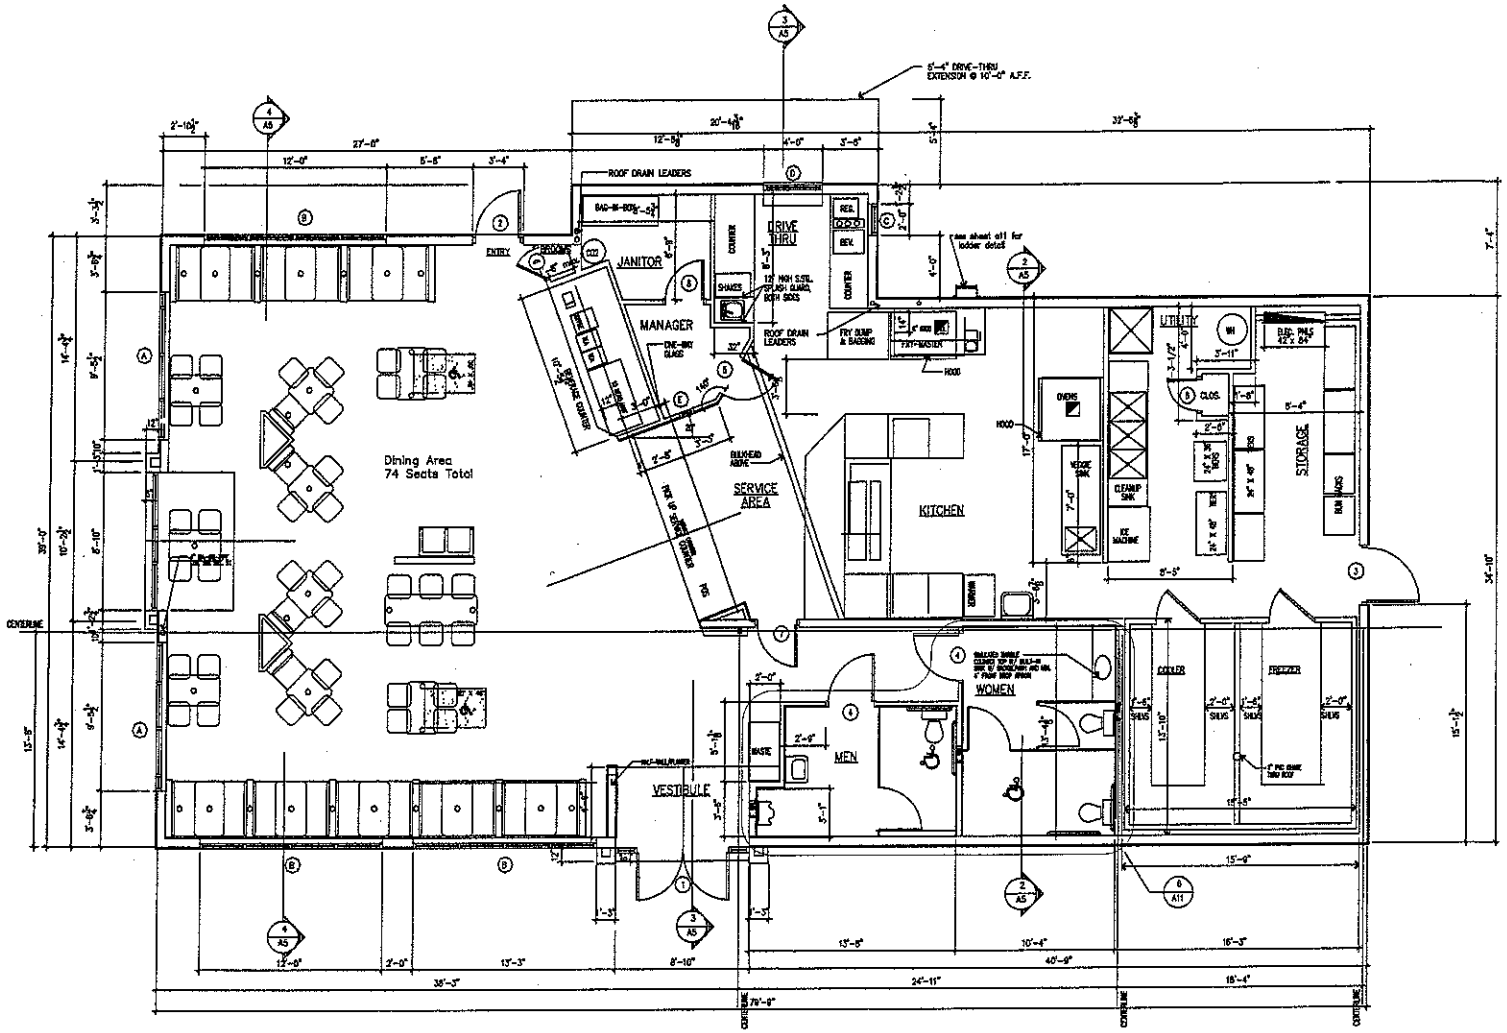


NOTES:
1. ALL DIMENSIONS ARE TO FACE OF STUD, DIMENSIONS NOTED AS "CLEAR" SHALL BE FROM FACE OF GYP. BD. (U.O.N.).
2. G.C. TO COORDINATE W/ "THE WINNING TEAM" FOR WALL OPTION PRIOR TO CONSTRUCTION.
3. SEE SHEET A12 FOR FINISHES.
4. ALL WALLS INDICATED AS SUCH: SHALL HAVE CEMCOR TILE BACKER BOARD FROM FINISH FLOOR TO 24" ABOVE FINISH FLOOR, SEE DETAIL 2/A12.

WALL CONSTRUCTION NOTES:
OPTION 1: 2X6 WOOD STUDS @ 16" O.C. (SPRUCE/PINE, FIR NO. 2 OR BETTER) W/ BLOCKING @ 5'-3" O.C. PROVIDE 2X4 GRADE @ 5'-0" O.C. AT 10'-0" LEVEL OF STUD TO ROOF TRUSS
2-LAYERS 5/8" TYPE 'X' GYP.BD. TO BE USED BEHIND FRY DUMP HOOD. STAINLESS STEEL BACKSPLASH DOORFRAME W/ HOOD SMALL
OPTION 2: 6" 20 GA. MTL STUDS @ 16" O. C.
-UNIBAST TYPE "80 C5R20" OR APPROVED EQUIV.

Scale: 1/8"=1'-0"