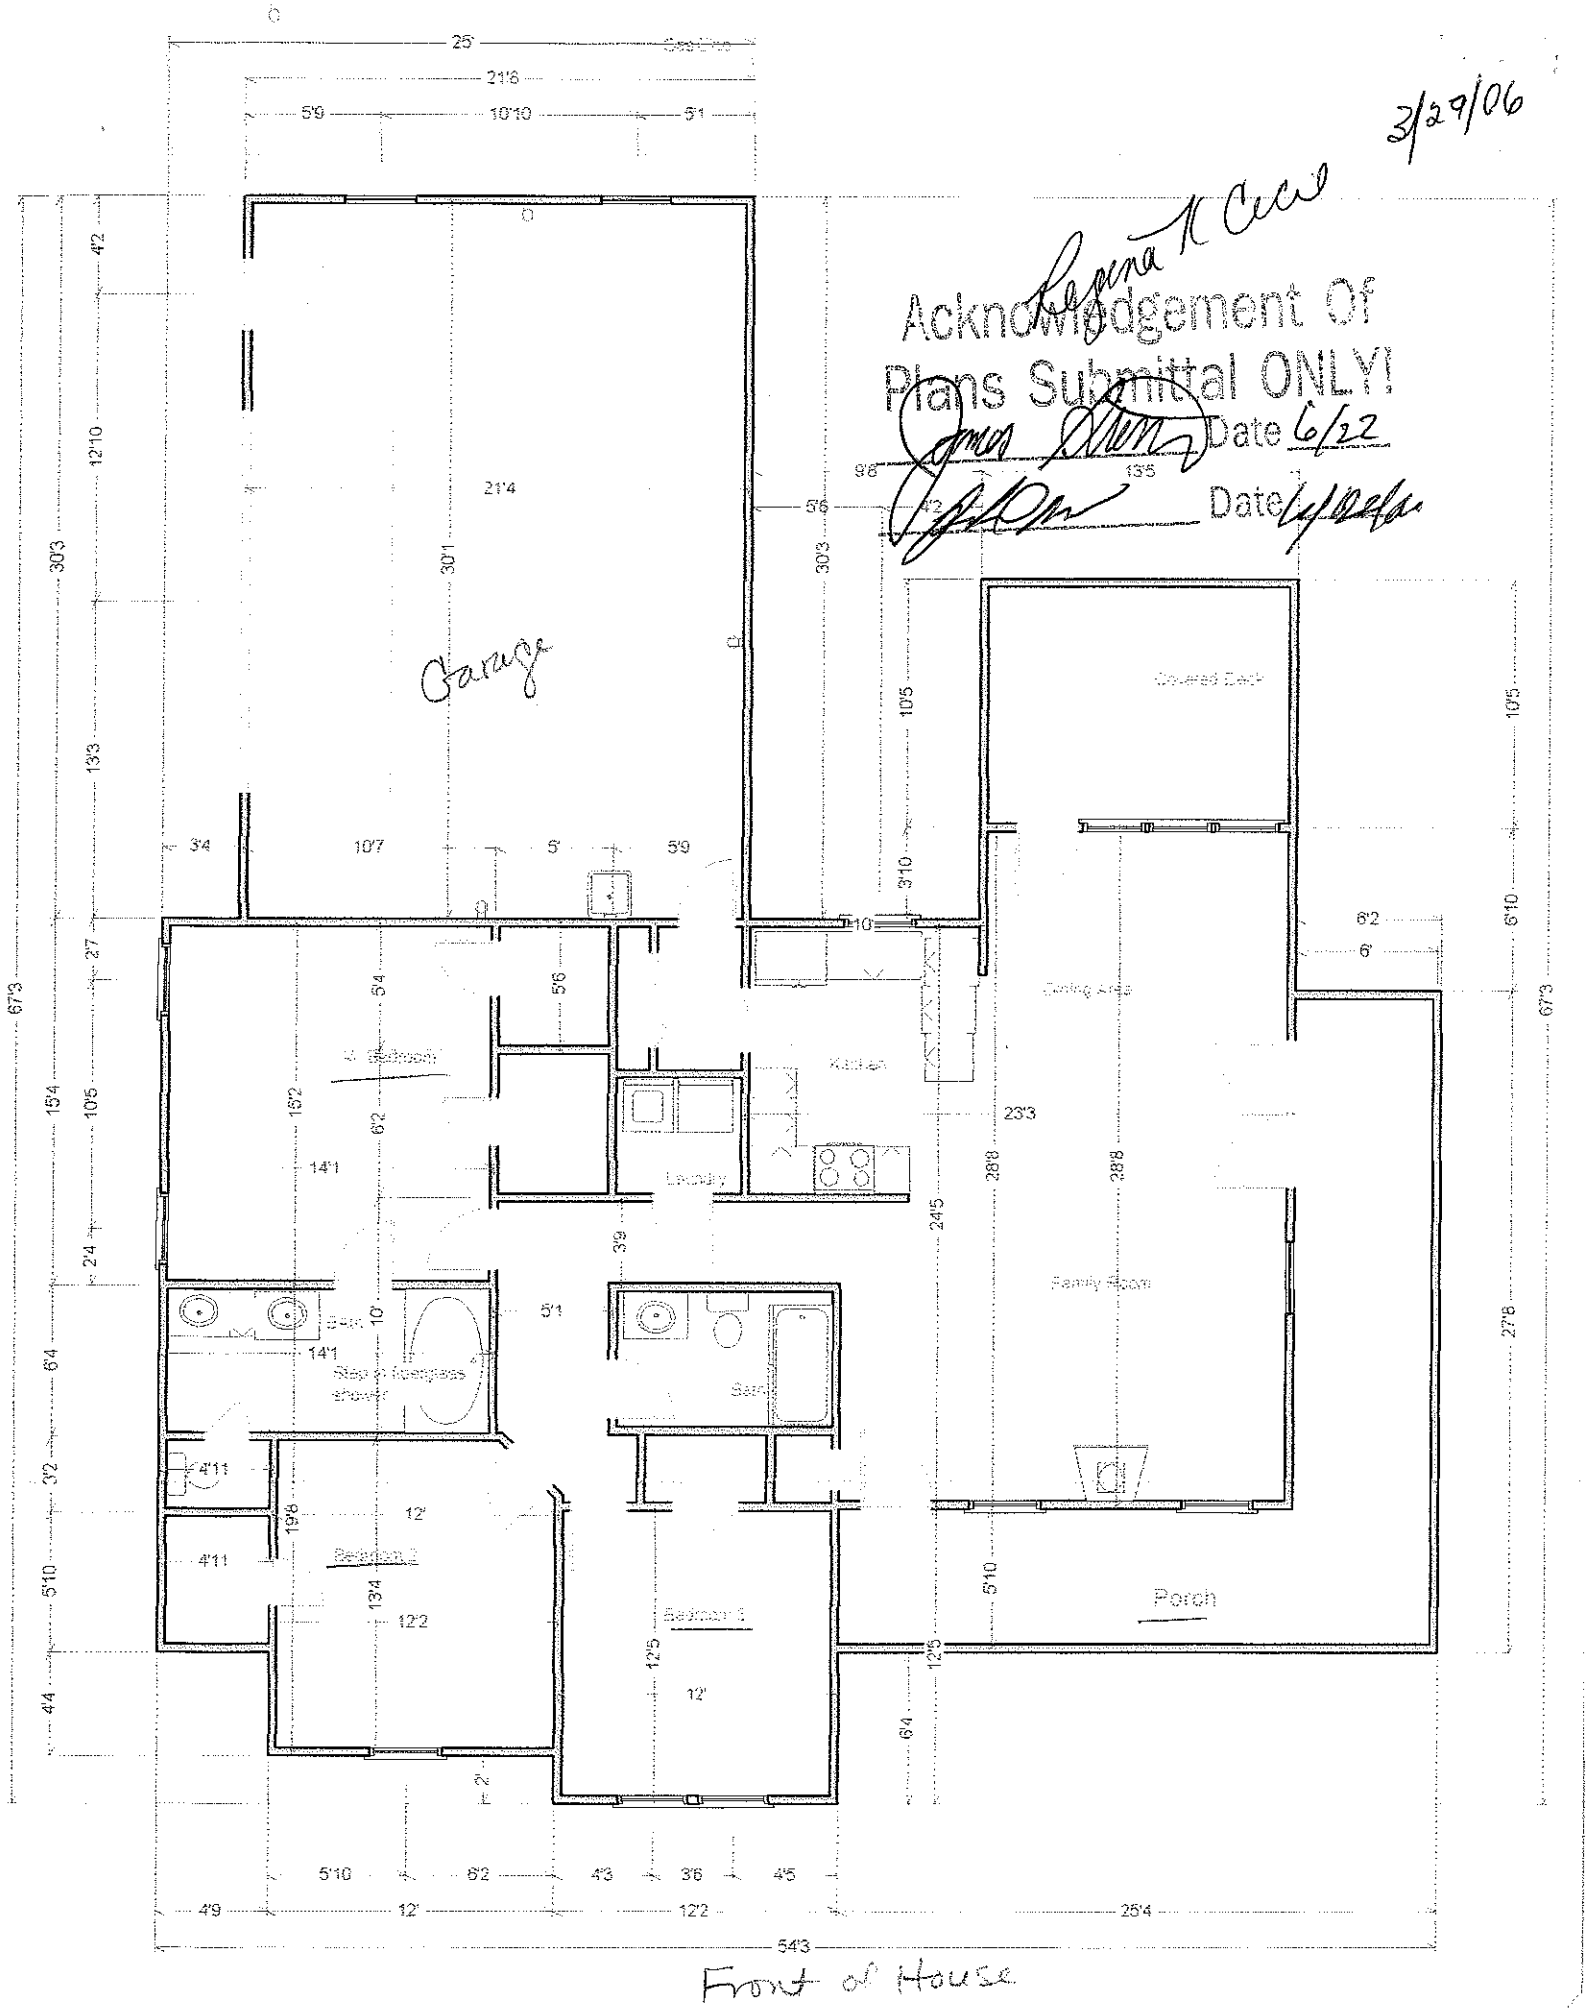

3/29/06
Acknowledgement Of
Plans Submittal ONLY!
Date 6/22
Date
Garage
Front of House