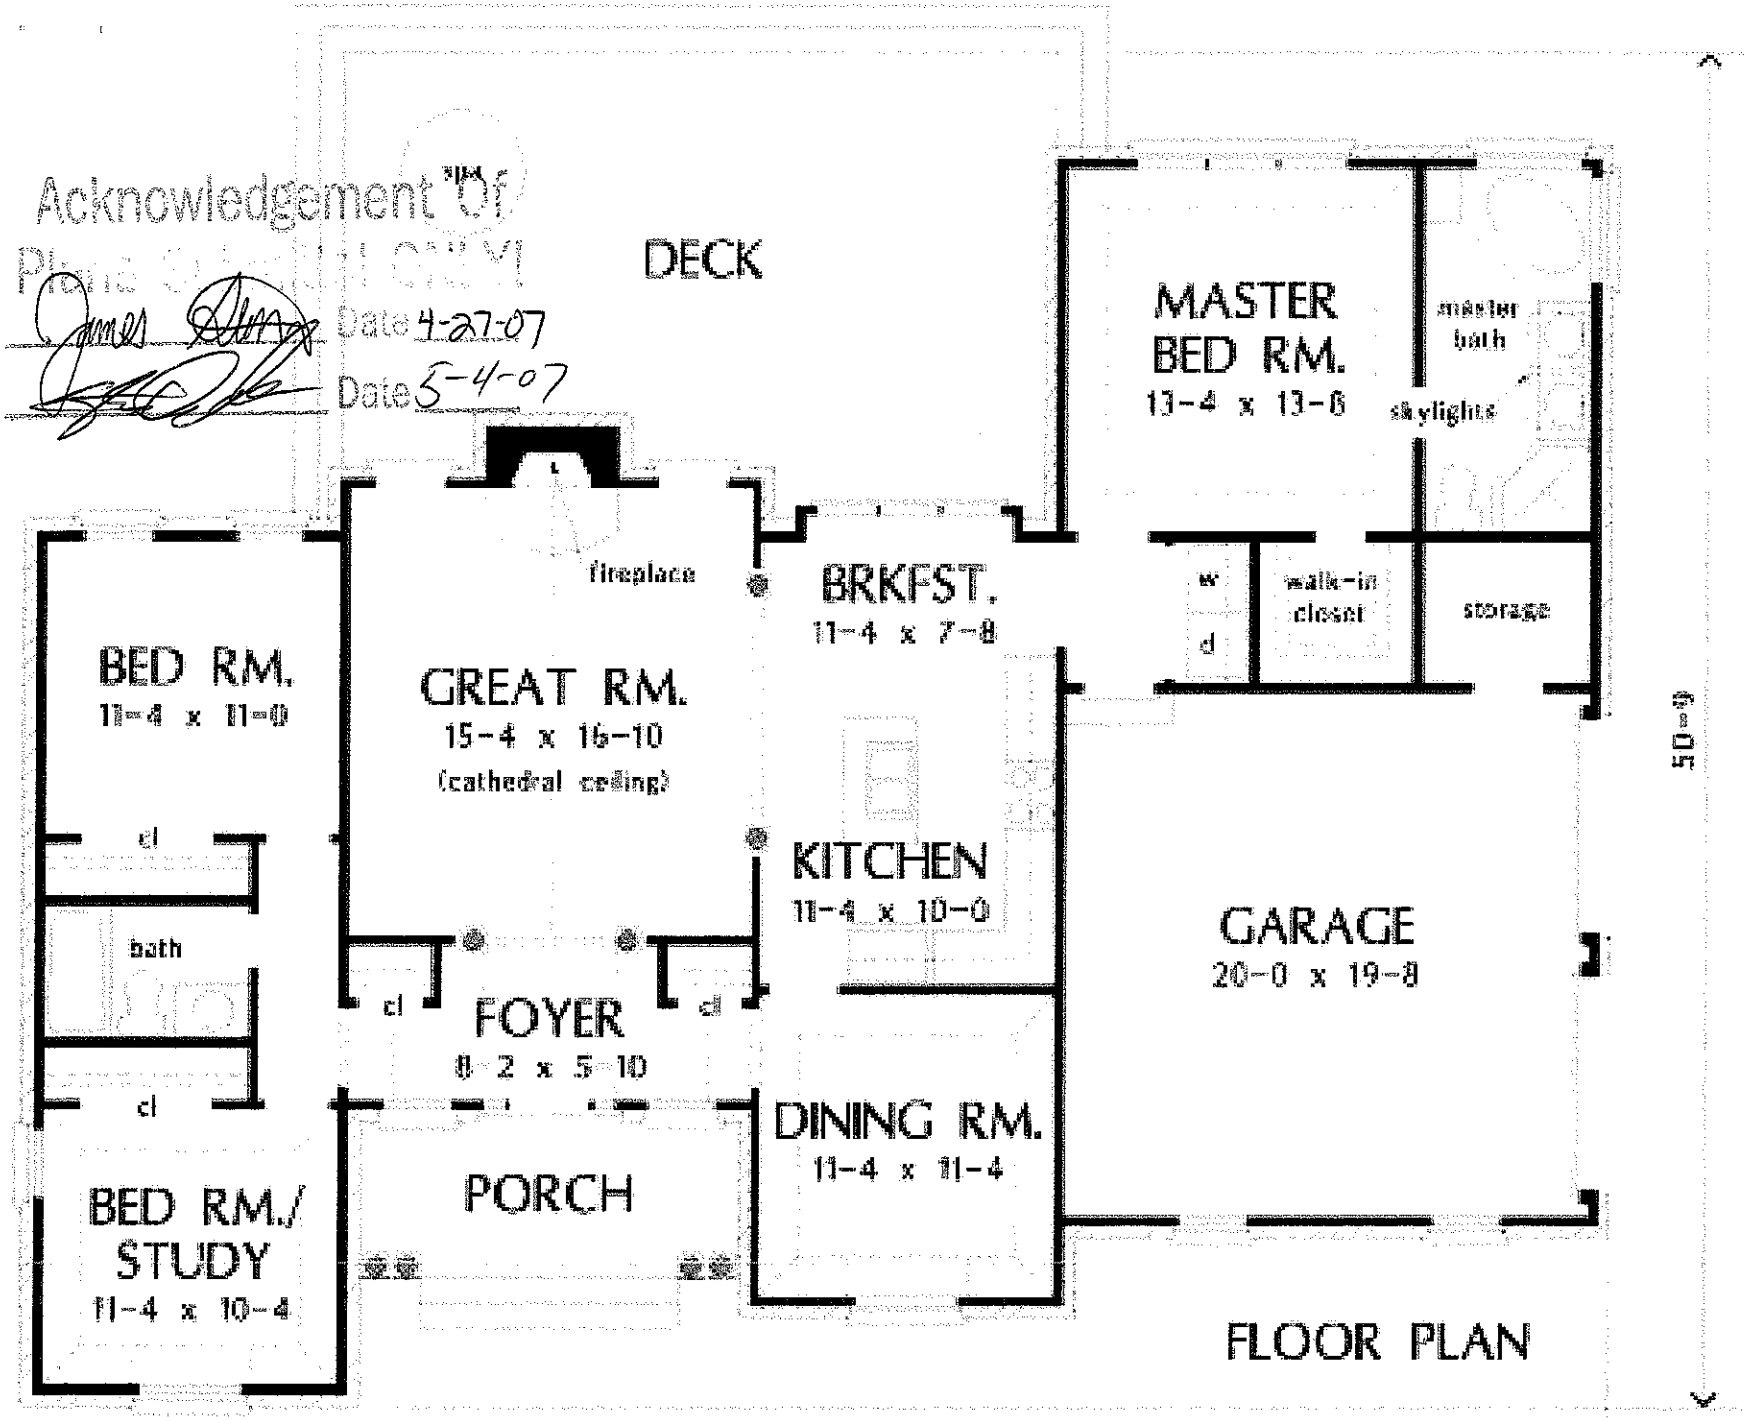


© 1993 Donald A Gardner Architects, Inc

PLAN NO. 323