13576 41375

IREDELL COUNTY HEALTH DEPARTMENT

(SEPTIC TANK) IMPROVEMENTS PERMIT AND CERTIFICATE OF COMPLETION

(Ground Absorption Sewage Disposal System -- G. S. Chapter 130-Article 13C)

OWNER OR CONTRACTOR Karen Henderson DATE 11-4-91 PERMIT NO. 106-A-17

PHONE: Business ______ Home ______

LOCATION 21N TL Jennings Rd TL Whites Farm TR Dietz Rd 1st Home on Rt. S. R. No. ______

SUBDIVISION NAME ______ LOT NO. ______ SECTION OR BLOCK NO. ______

House ( ) Mobile Home (✓) Business ( ) Other Replacing Home + using Part of old System

No. Bedrooms 3 No. Bathrooms 2

Garbage Disposal Unit Yes ( ) No (✓)

Auto. Dishwasher Yes (✓) No ( )

Auto. Wash. Machine Yes (✓) No ( )

Site Suitable Yes (✓) No ( )

Lot Area 208 X 219

Character & Porosity of Soil Clayey

Percolation Rate .4

Topography 2to6%

Depth to Water Table 10'+

Rock or other impervious formations none

______ Basement with Plumbing ______ Basement without Plumbing ______ No Basement

Size of Tank 1000 Gals.

Nitrification Field:

Added No. of Lines 1

Sq. Ft. 360 Linear Ft. 120

Depth of Stone in Lines 12"

Water Supply: Individual ( )


Public (✓)

System will have 300' over all with Ex. + New Drain line

Installed by Steve Jordan

I understand and agree to install septic tank system as specified on this Improvements Permit.

Signed: ______

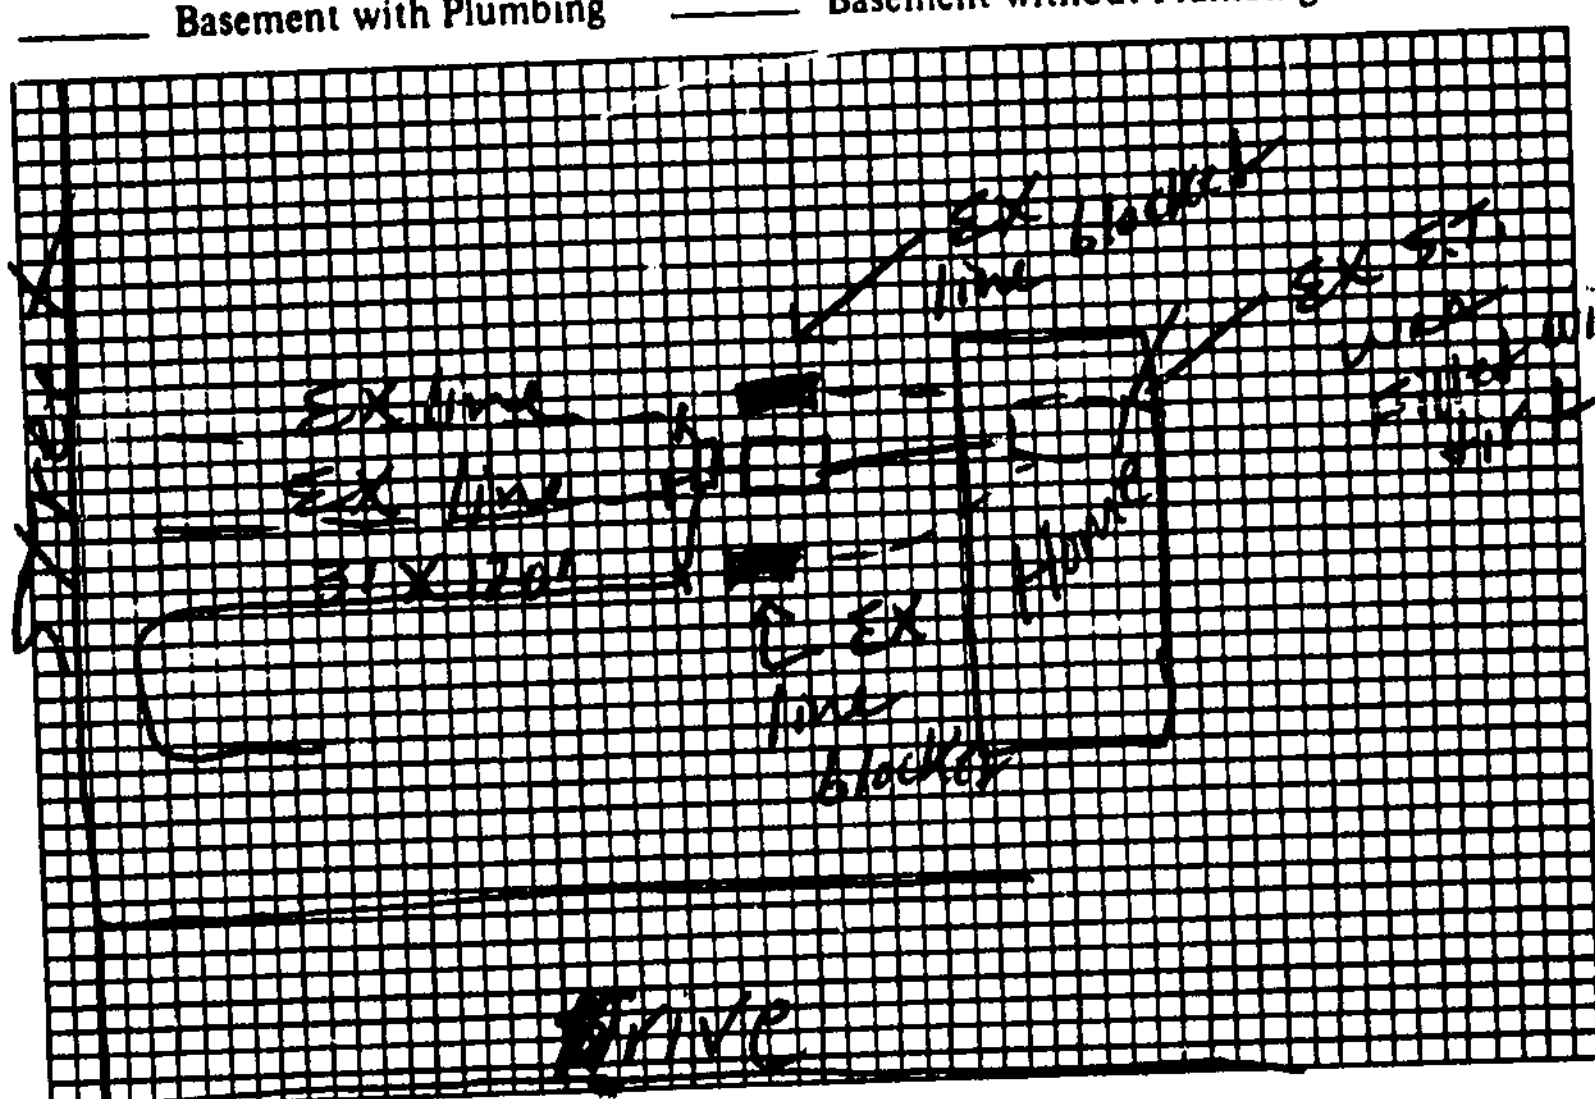

Plot of System

IMPROVEMENTS PERMIT BY L. C. Moore

COMMENTS: ______

CERTIFICATE OF COMPLETION BY L. C. Moore DATE 11-4-91

EXISTING SYSTEM CHECKED BY: ______ DATE ______

CONSTRUCTION MUST COMPLY WITH ALL OTHER APPLICABLE STATE AND LOCAL REGULATIONS.

Permit is VOID if any unauthorized changes are made in installation of system and/or if any false information is supplied in making Improvements Permit.

Health Dept. Copy: White Inspection Dept. Copy: Yellow Sanitarian's Copy: Pink Owner's Copy: Gold