IREDELL COUNTY HEALTH DEPARTMENT

Application For Improvement Permit and/or Authorization To Construct, Existing System Inspection

(THE ABOVE PERMIT DOCUMENTS WILL BECOME INVALID IF INFORMATION PROVIDED ON THIS APPLICATION IS FALSIFIED OR CHANGED, OR IF THE SITE IS ALTERED. THE IMPROVEMENT PERMIT IS VALID FOR EITHER 60 MONTHS OR WITHOUT EXPIRATION DEPENDING UPON DOCUMENTATION SUBMITTED - APPLICATION WITH SITE PLAN 60 MONTHS, APPLICATION WITH COMPLETE, SCALED PLAT WITHOUT EXPIRATION. SEE 15A NCAC 18A .1937(f) FOR DETAILS)

1. APPLICATION FOR: ___ Improvement Permit ___Authorization To Construct ✓ BOTH ___Existing System Inspection

2. Page 2: *Site Plan Worksheet* Form MUST Accompany This Application
   The following optional attachments may also be submitted: ___ Survey Plat, Scaled no more than 1 Inch = 60 Feet
   Place check ( ) beside whichever is submitted if applicable ___ Custom Site Plan, Scaled no more than 1 Inch = 60 Feet

3. **Applicant Information:**

Applicant Name	Mailing Address	Home Phone	Work Phone
Keith Snoddy	325 Eastwood Rd. Statesville	704-878-6028	704-876-0672
Owner Name	Mailing Address	Home Phone	Work Phone
Iredell Water Corp.	P.O. Box 711, Statesville, N.C. 28677		704-876-0672

4. **Property Information:**

Street Address	Subdivision Name	Section/Phase and Lot Number
Jennings Rd.	N/A	N/A

Driving Directions: 21 North, Left on Jennings Rd., site on Left just past White's Farm Rd. between Bell South building and old Tilley's Pest Control building

****

5. **RESIDENTIAL Site Development Information:** *(Check or Complete ALL that apply)*

( ) New, Single Family Residence
( ) New, Multi-Family Residence
( ) Expansion of Existing Septic System
( ) Repair To Failing Septic System

Maximum Number of Bedrooms ___
Maximum Number of Occupants ___
If Expansion, Current Number of Bedrooms ___

( ) Crawl Space Foundation?
(✓) Concrete Slab Foundation?
( ) Basement w/Plumbing?
( ) Basement w/out Plumbing?

IF Non- Residential Site Development:
Type of Business: water system
Square Footage of Building: 12,800
Maximum Number of Employees: TCM
Maximum Number of Seats: N/A

****

6. **Proposed Water Supply:**

( ) New Well ( ) Existing Well ( ) Community Well ( ) City Water (✓) Other Public Water

****

7. **Desired Septic System Type:** *(You may rank in order of preference, if any)*

( ) Alternative (✓) Conventional ( ) Innovative ( ) Modified Conventional ( ) Other_____ ( ) No Preference

****

8. **Please Answer The Following To The Best of Your Ability:**

( ) Yes (✓) No Does the site contain any jurisdictional wetlands?
( ) Yes (✓) No Is any non-domestic sewage (i.e. industry) to be generated?
( ) Yes (✓) No Is the site subject to approval by any other public agency?

****

I have read this application and certify that the information provided herein is true, complete, and correct. Authorized county and state officials are granted right of entry to conduct necessary inspections to determine compliance with applicable laws and rules. I understand that I am solely responsible for the proper identification and labeling of all property lines and corners and making the site accessible so that a complete site evaluation can be performed.

9. **Signature:** Keith A. Snoddy — 2/11/05

Property owner or owner's legal representative signature (SIGNATURE REQUIRED) — DATE

IREDELL COUNTY HEATLH DEPARTMENT

PAGE 2: *SITE PLAN WORKSHEET*

SEE THE SAMPLE SITE PLAN BELOW. INCOMPLETE SITE PLANS WILL BE RETURNED TO YOU FOR COMPLETION AND MAY RESULT IN A DELAY IN THE ISSUANCE OF YOUR SEPTIC SYSTEM PERMIT!!!

Place an (X) beside each item as you complete the site plan:

- X — **Property Line measurements are clearly identified…**
- X — **All proposed structures are indicated…**
  SHOW: proposed house or business footprint, wells, water lines, patios, pools and decks, and any other item that will occupy space on the site
- X — **Front and side setbacks from property line…**
- X — **Preferred driveway location and configuration, preferred well location…**
- X — **Area you prefer your septic system to be placed…**
- X — **North arrow, or other sufficient indicator of direction…**


Circle N/A on the following if appropriate:


- ____ **Location of septic systems and wells within 100' of your property…** (N/A)
- ____ **Location of easements and rights of ways on your property…** (N/A)
- ____ **Location of any designated wetlands on the property…** (N/A)

Signature: Brent A. Moody — 2/11/05

Property owner or owner's legal representative signature (SIGNATURE REQUIRED) — **DATE**

USE THIS SPACE TO DRAW YOUR SITE PLAN

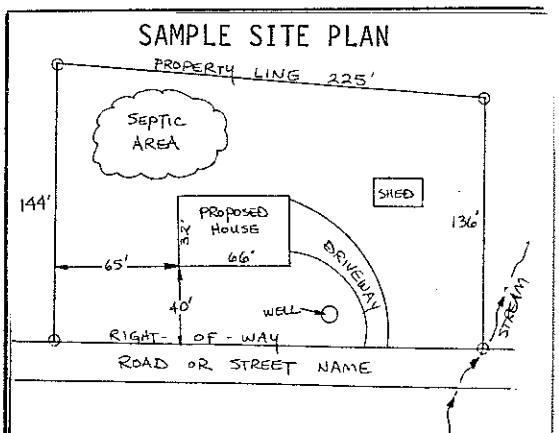

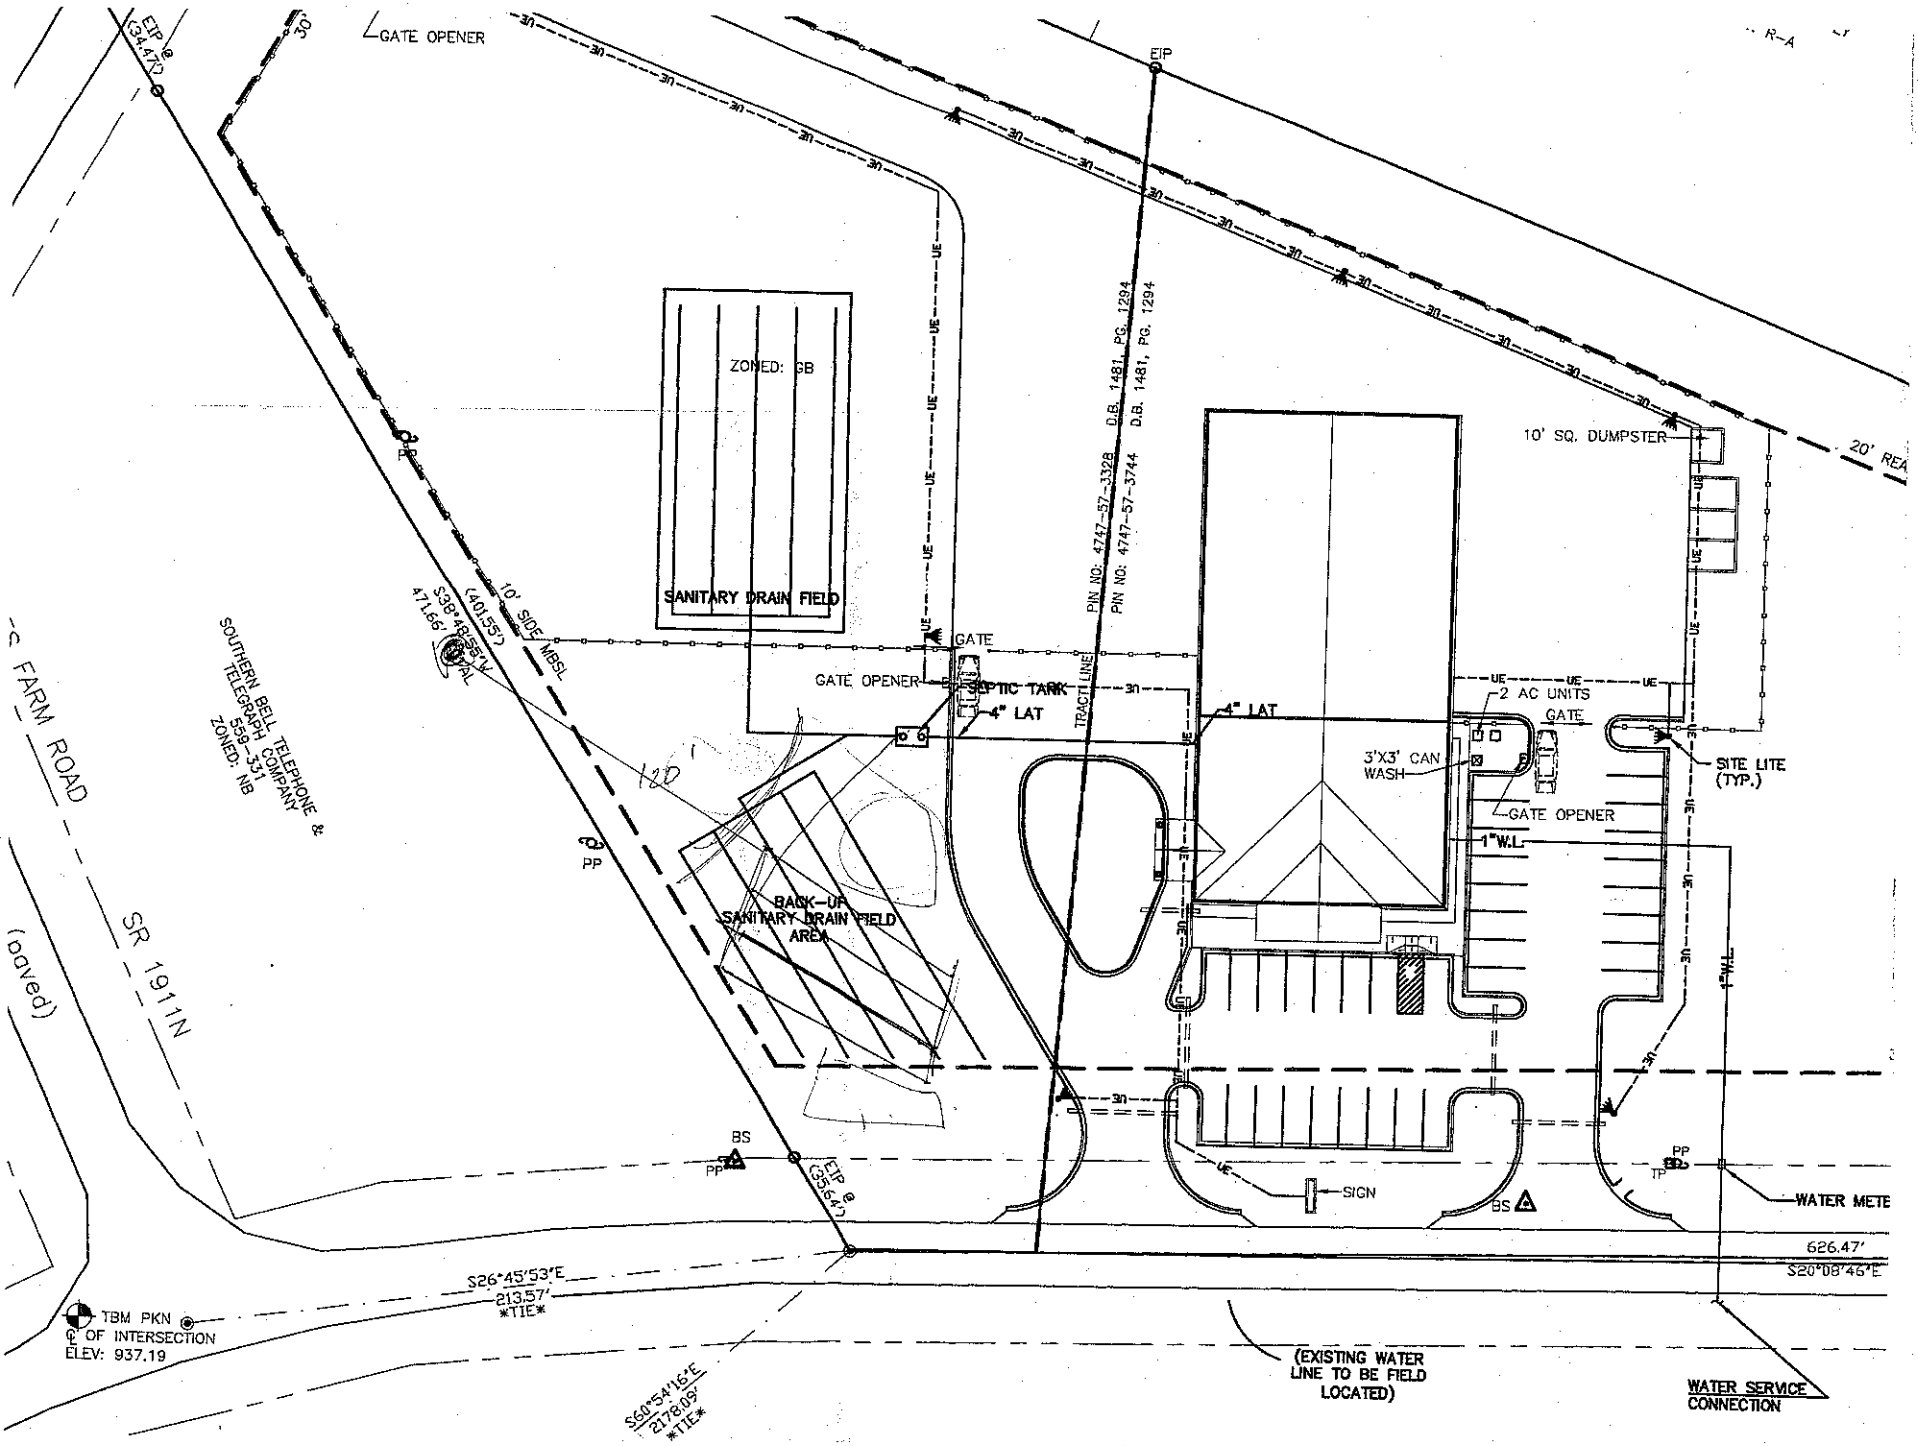
GATE OPENER
EIP
ZONED: GB
SANITARY DRAIN FIELD
PIN NO: 4747-57-3328 D.B. 1481, PG. 1294
PIN NO: 4747-57-3744 D.B. 1481, PG. 1294
10' SQ. DUMPSTER
20' REA
10' SIDE MBSL
(401.55')
S39°48'55"W
471.86'
SOUTHERN BELL TELEPHONE & TELEGRAPH COMPANY
559-331
ZONED: NB
GATE
GATE OPENER
SEPTIC TANK
4" LAT
TRACT LINE
4" LAT
2 AC UNITS
GATE
3'X3' CAN WASH
SITE LITE (TYP.)
GATE OPENER
1"W.L.
BACK-UP SANITARY DRAIN FIELD AREA
FARM ROAD
SR 1911N
(paved)
BS
PP
EIP
(35.64')
SIGN
WATER METE
626.47'
S20°08'46"E
S26°45'53"E
213.57'
TIE
TBM PKN
OF INTERSECTION
ELEV: 937.19
S60°54'16"E
217.09'
TIE
(EXISTING WATER LINE TO BE FIELD LOCATED)
WATER SERVICE CONNECTION