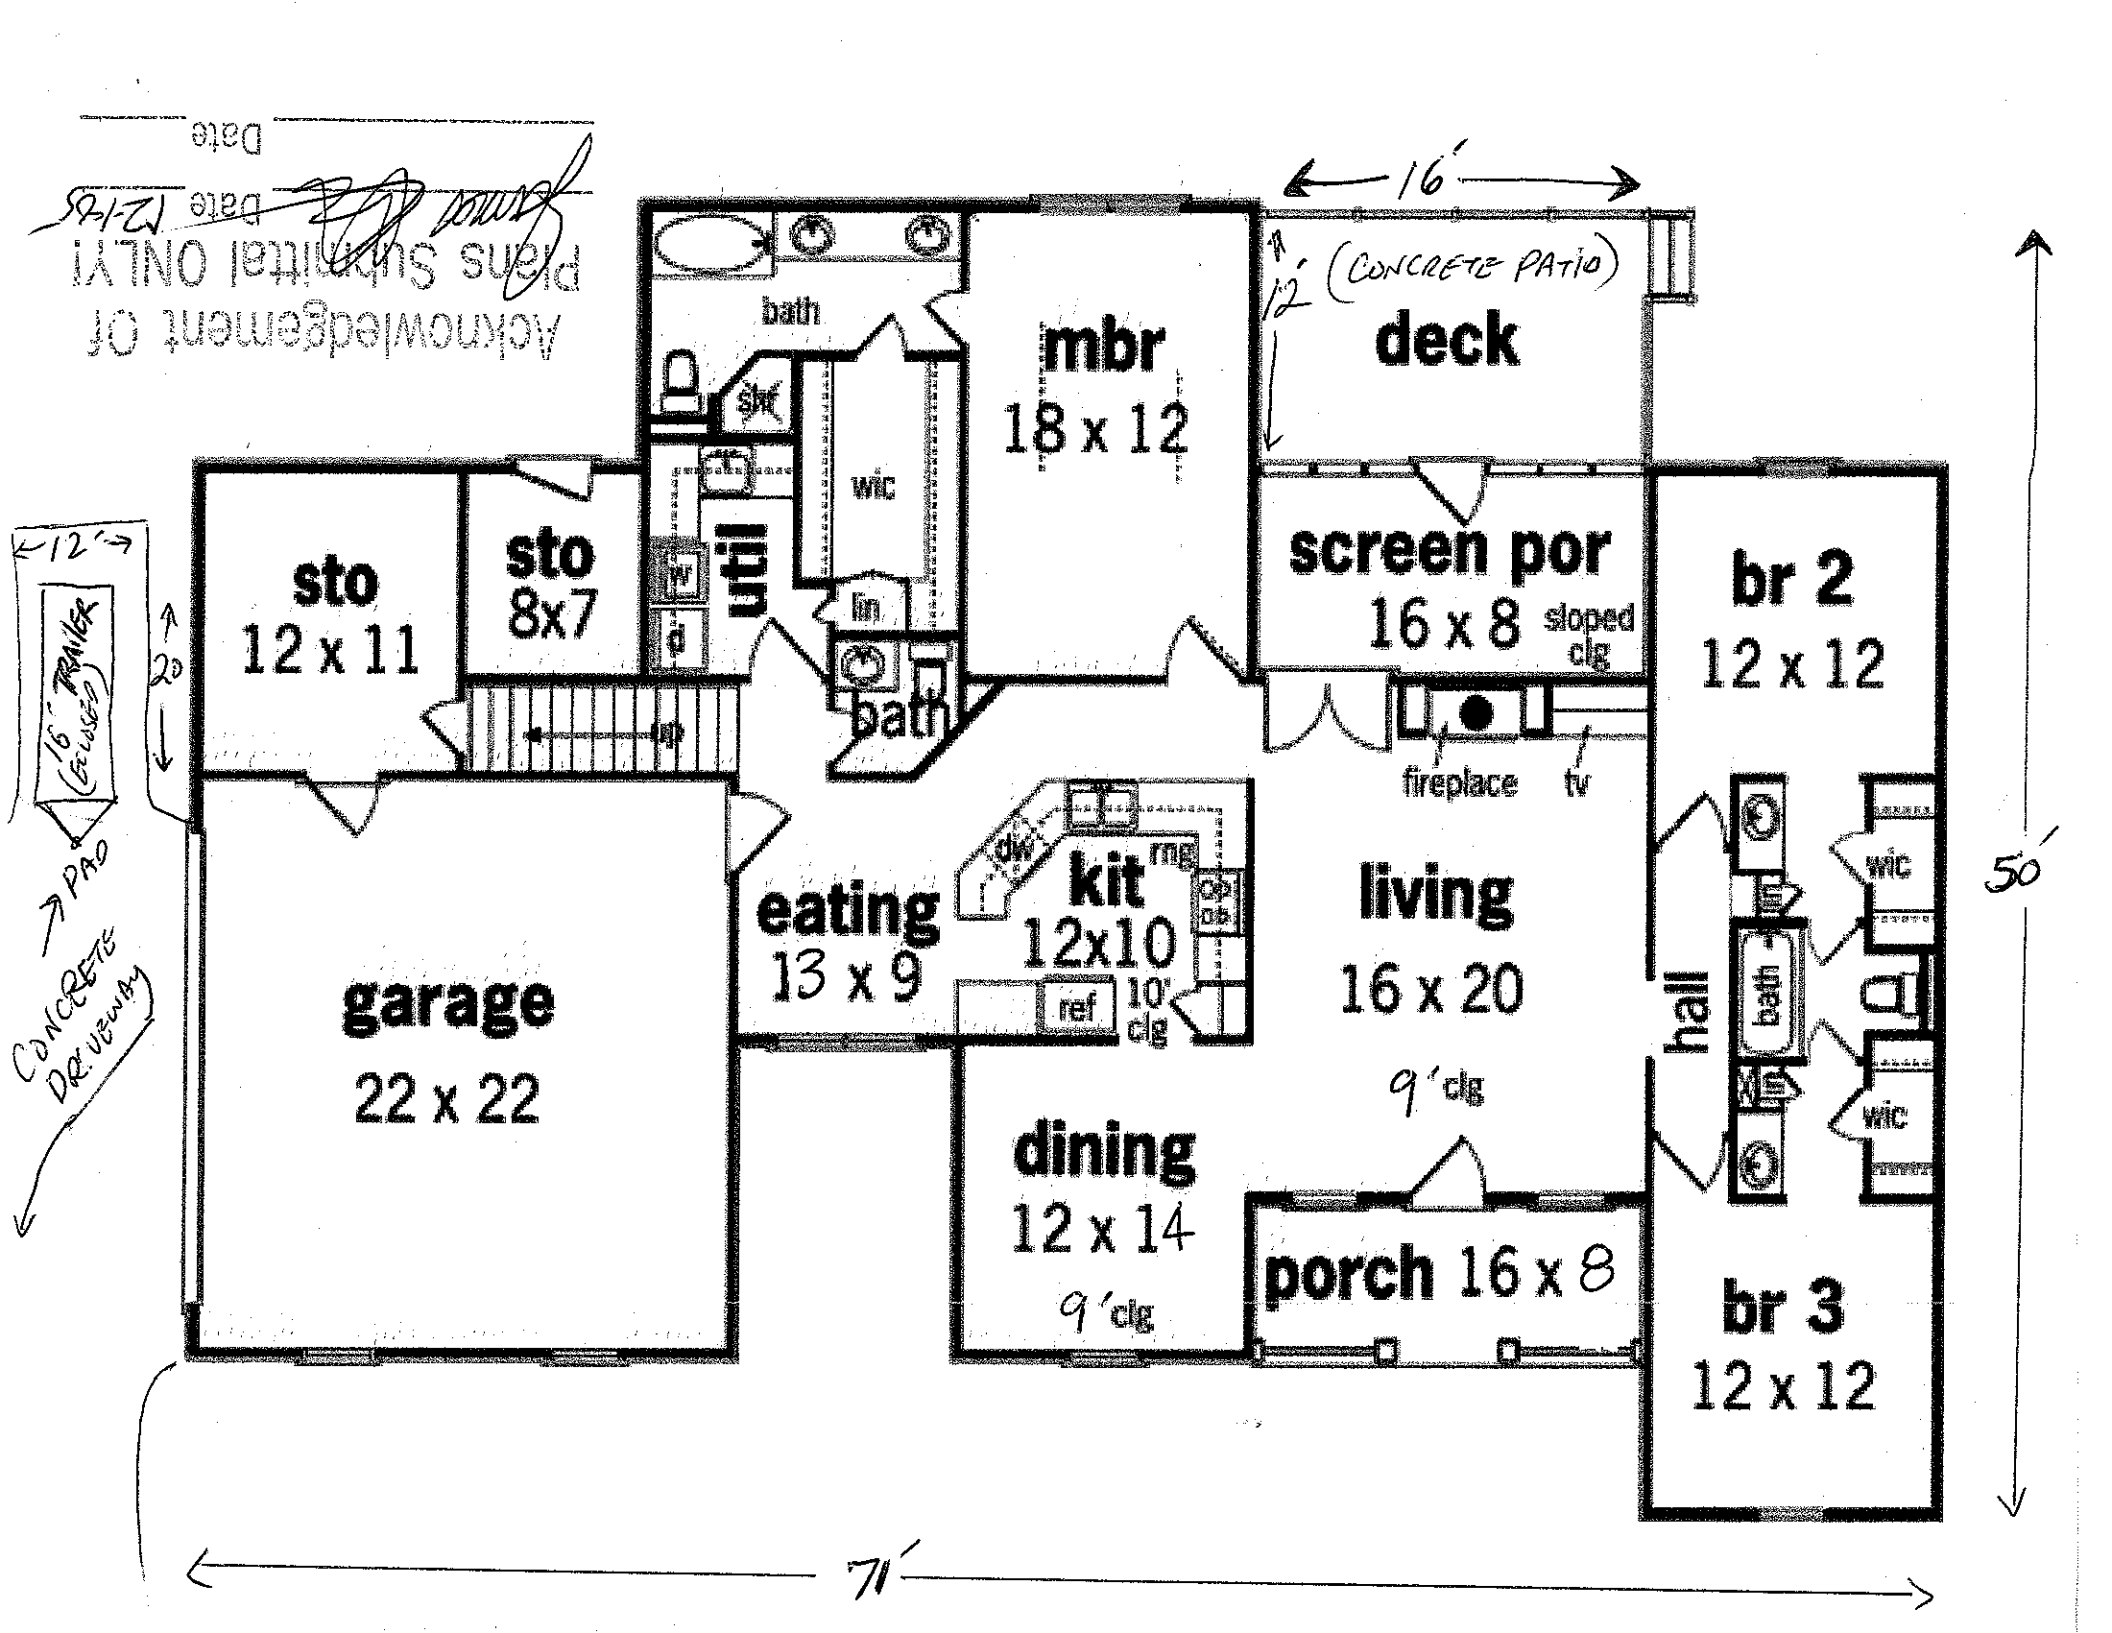

Acknowledgement Of
plans Submittal ONLY!
Date
Date 12-1-05
16'
12' (CONCRETE PATIO)
deck
mbr
18 x 12
bath
shr
wic
sto
12 x 11
sto
8x7
lin
w
d
bath
screen por
16 x 8
sloped clg
br 2
12 x 12
fireplace
tv
12'
16' TRAILER (CAUSED)
20'
PAD
CONCRETE DRIVEWAY
up
eating
13 x 9
kit
12x10
dw
rng
dw
ref
10' clg
living
16 x 20
9' clg
hall
bath
wic
wic
garage
22 x 22
dining
12 x 14
9' clg
porch 16 x 8
br 3
12 x 12
50'
71'