
# IREDELL COUNTY HEALTH DEPARTMENT

## *ENVIRONMENTAL HEALTH DIVISION*

**PAGE 2: *SITE PLAN WORKSHEET***

***SEE THE "SAMPLE SITE PLAN" BELOW. INCOMPLETE SITE PLANS WILL BE RETURNED TO YOU FOR COMPLETION AND MAY RESULT IN A DELAY IN THE ISSUANCE OF YOUR SEPTIC SYSTEM PERMIT!!!***

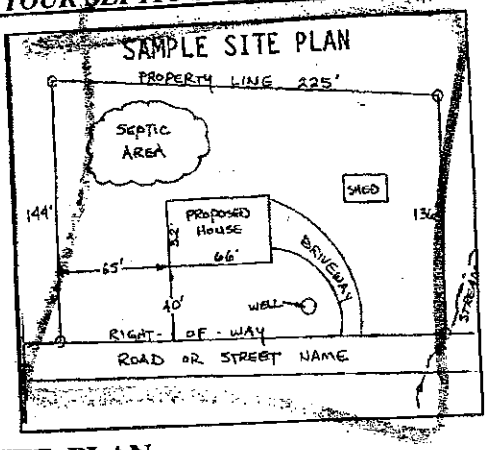


**Place an (X) beside each item as you complete the site plan:**


- (✓) Property Line measurements are clearly identified
- (✓) All proposed structures are indicated
- (✓) Front and side setbacks from property line
- (✓) Preferred driveway location and well location
- (✓) Area you prefer your septic system to be placed
- (✓) North arrow, or other sufficient indicator of direction

**Circle N/A on the following if appropriate:**

| | |
|---|---|
| Location of septic systems and wells within 100' of your property | N/A |
| Location of easements and rights of ways on your property | (N/A) |
| Location of any designated wetlands on the property | (N/A) |

## USE THIS SPACE TO DRAW YOUR SITE PLAN

*Show: proposed house or business footprint, wells, water lines, patios, pools and decks, and any other item that will occupy space on the site*

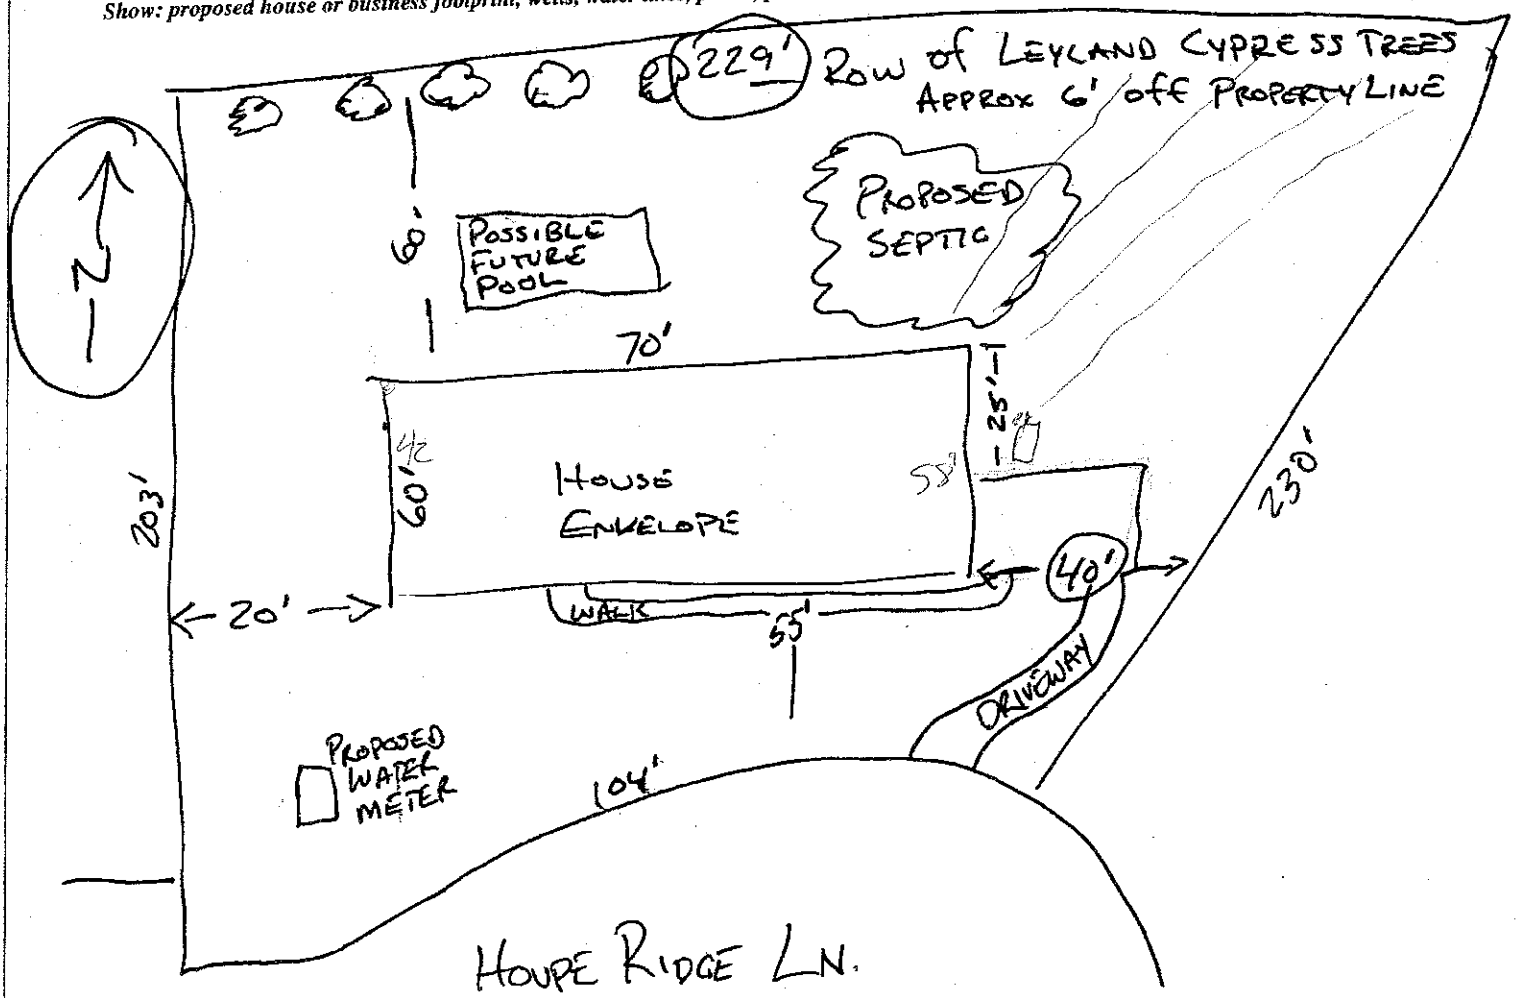


**Signature:** Clay Century

Property owner or owner's legal representative signature (SIGNATURE REQUIRED)

1-24-15

DATE