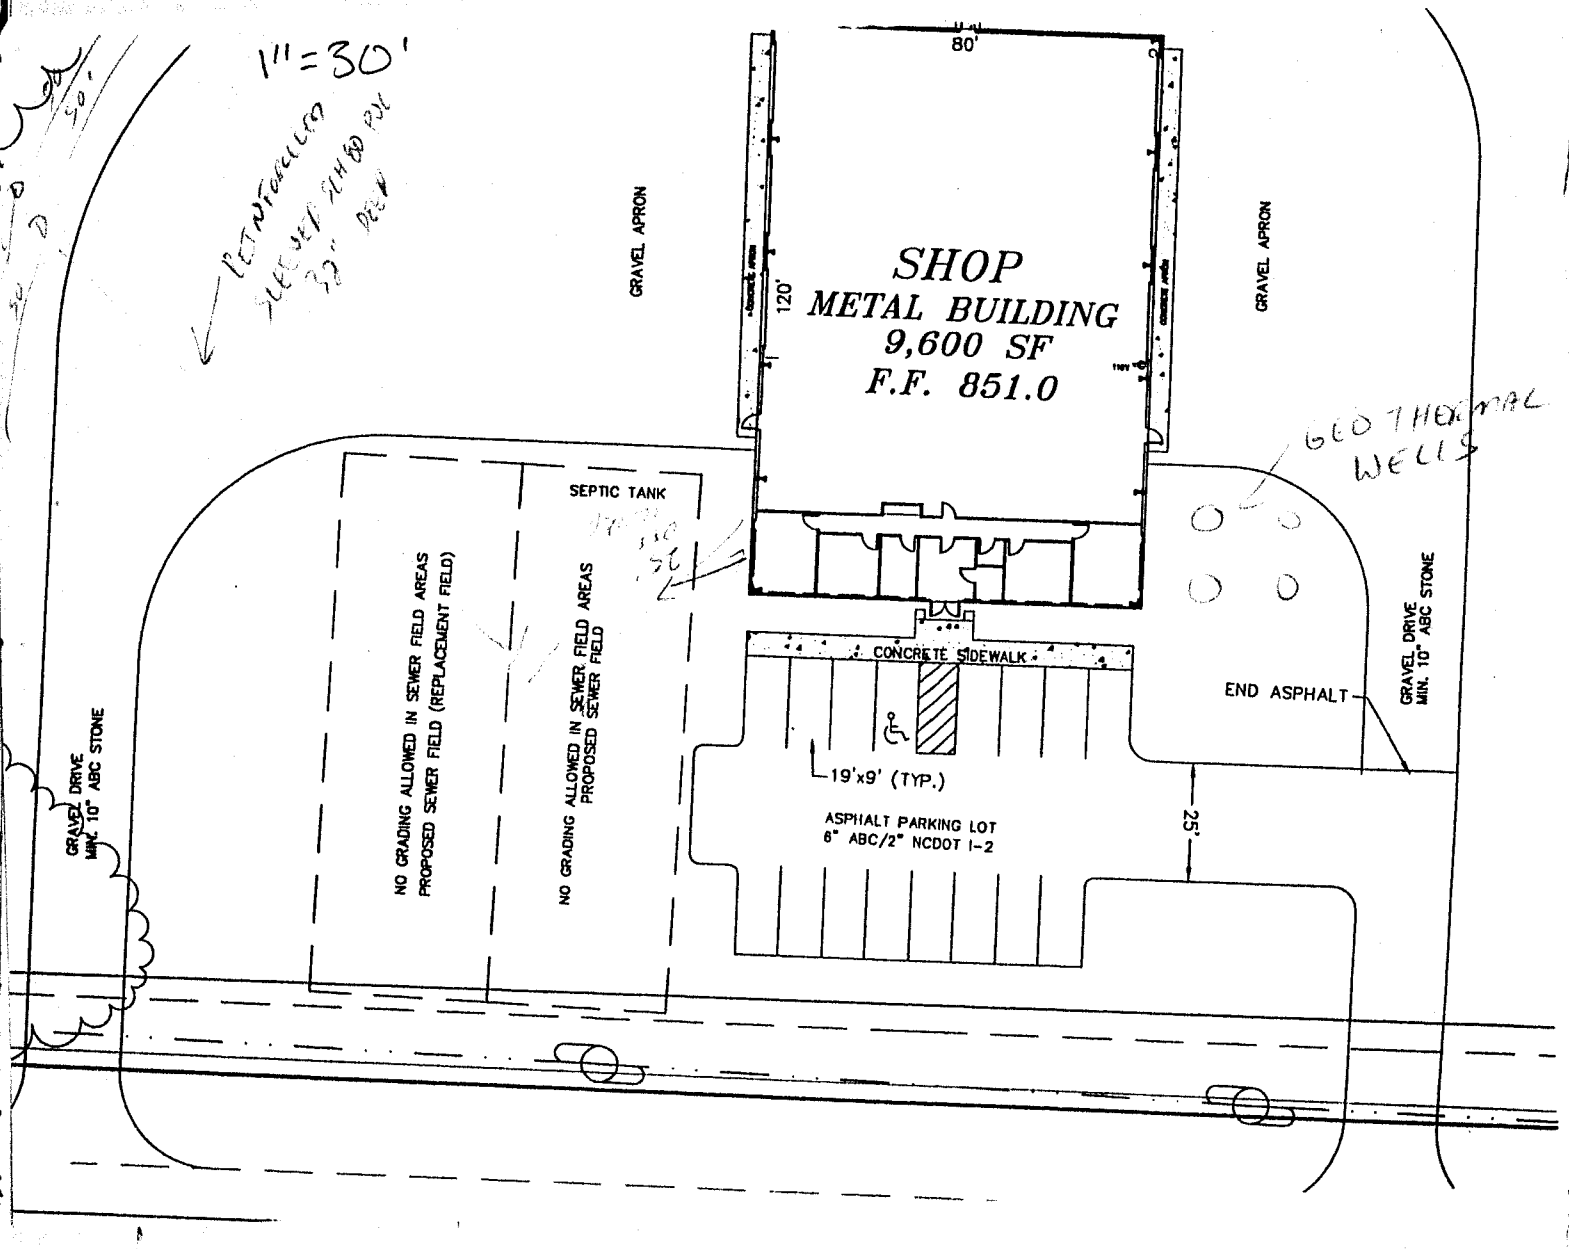

1"=30'
80'
120'
SHOP
METAL BUILDING
9,600 SF
F.F. 851.0
GRAVEL APRON
GRAVEL APRON
GEO THERMAL WELLS
SEPTIC TANK
NO GRADING ALLOWED IN SEWER FIELD AREAS
PROPOSED SEWER FIELD (REPLACEMENT FIELD)
NO GRADING ALLOWED IN SEWER FIELD AREAS
PROPOSED SEWER FIELD
CONCRETE SIDEWALK
END ASPHALT
GRAVEL DRIVE
MIN. 10" ABC STONE
GRAVEL DRIVE
MIN. 10" ABC STONE
19'x9' (TYP.)
ASPHALT PARKING LOT
6" ABC/2" NCDOT I-2
25'