ICHD - ENVIRONMENTAL HEALTH DIVISION

Statesville Office (704) 878-5305 x3456 Mooresville Office (704) 660-3625

SW PERMIT ; OSWP - 2024-57167 ✓

SEPTIC: IMPROVEMENT PERMIT / AUTHORIZATION TO CONSTRUCT / OPERATION PERMIT / EXISTING SYSTEM

PIN # 4747 - 90 - 3951 ✓

APPLICANT/OWNER: MITCHELL PRIVETTE APPLICANT ADDRESS: 255 JO MONNI LOOP, STATESVILLE, N.C. 28625

SITE ADDRESS: 162 JENNINGS ROAD, STATESVILLE, N.C. 28625 ✓ PHONE: 704-880-0408 ALT. PHONE 704-880-8080

SITE DIRECTIONS: (N) ON 21, (L) ON JENNINGS, LOT ON (R) SAP CONTROLLED: ☐ YES ☐ NO EXT


SUBDIVISION: LONA B. FOX PRO ✓ SECTION: - LOT # 35-38 ✓ LOT AREA: .046AC DESIGN FLOW: EXT L.T.A.R.(Initial): EXT L.T.A.R (Repair): EXT

Septic Tank	1000	(gal)	STB	1012	Date		☐ New System	☑ Repair	☐ Expansion	System Type: I (II) III IV V VI	☑ Residence	No. Bedrooms	EXT	Water Supply
Pump Tank	-	(gal)	PT	-	Date	-	System Description:	EXISTING - CONVENTIONAL			☐ Business	No. Persons	EXT	☐ Private
Pump Make	-	Model		-	Serial #	-	Repair System Description:	TANK REPLACEMENT			☐ Other	No. Employees	-	☑ Public
# Nitrification Fields	EXT	# Lines	EXT		Linear Ft	EXT	Maintenance Agreement Required:	☐ YES	☑ NO		☐ Slab	☑ Crawl Space		☐ Community
Trench Width	EXT	*Max. Trench Depth(Initial)	EXT		*Max. Trench Depth(Repair)	EXT	Gravel Depth	EXT	☑ GRAVITY	☐ PRESSURE	☐ Basement w/plumbing		☐ Basement w/o plumbing	

* Measured on the downhill side of the trench Effluent Standard: ☑ DSE ☐ HSE ☐ TS-I ☐ TS-II ☐ RCW ☐ NSF/ANSI 40 Usable Depth to LC (Initial): EXT Usable Depth to LC (Repair): EXT *Limiting Condition*

Comments / Conditions: PUMP, CRUSH, AND FILL EXISTING SEPTIC TANK SYSTEM APPEARED TO BE FUNCTIONING AT TIME OF INSPECTION

INITIAL SITE SKETCH

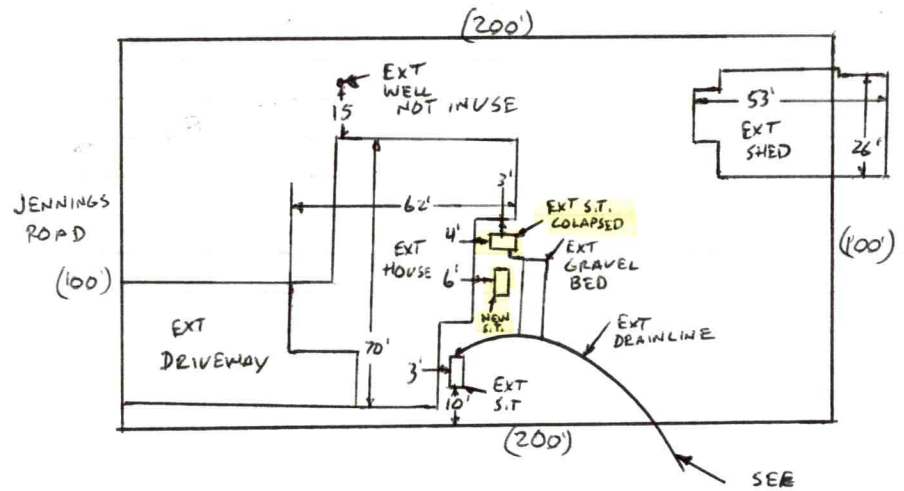

SEE EASEMENT RECORDED IN DEED BOOK 3093 PAGES 843-850

AS BUILT SKETCH

FOR SEPTIC FINAL INSPECTION CALL: 704-664-3703 between 8am-9am the day the inspection is needed. Be sure to speak with an inspector to confirm your time.

Installed as drawn

1 IN = 50 FT
S.T. = SEPTIC TANK
EXT = EXISTING

Permit can be suspended or revoked if any false information is supplied toward securing the permit / any unauthorized changes are made to the site / any unauthorized changes are made in the installation of the system. **CONTACT A LOCATOR SERVICE PRIOR TO ANY EXCAVATION**

☐ **IMPROVEMENT PERMIT** ***with plat*** *valid without expiration.* ☑ **IMPROVEMENT PERMIT** ***with site plan*** *valid for 60 mos.* ☑ **AUTHORIZATION TO CONSTRUCT** *valid for period equal to IMPROVEMENT PERMIT--not to exceed 60 mo.*

Owner / Applicant Signature: ONLINE SIGNATURE Date: - Installed by: TG Grading & Landscaping

IMPROVEMENT PERMIT by: Bufort C. White ✓ Date: 10-31-2024 OPERATION PERMIT by: Sarah Williams ✓ Date: 11/27/24

AUTHORIZATION TO CONSTRUCT by: Bufort C. White ✓ Date: 10-31-2024 Existing System Inspected by: Date:

Item	Date	Initials
Drain Lines Checked		
Tanks Checked		
Pressure Manifold or Valve Box Checked		
Pressure Head Set		
Electrical Checked		
Floats Set		
Alarm Checked		
Maintenance Contract Needed? Y / N		
Comments:		

Repairs Only	
	State Code
Failing System Code	
Type of Distribution	G or P
Type of Failure/Malfunction	
Primary Cause of Failure/Malfunction	
Age of System? _____	
Initial or Repair? _____	

1290 2000 3240

PERMIT SNAPSHOT REPORT OSWP-2024-57167 FOR IREDELL COUNTY

Permit Type	Environmental Health OSWP	**Project:**		**App Date:**	07/09/2024
Work Class:	EH Septic Permit	**District:**	Iredell County	**Exp Date:**	NOT AVAILABLE
Status:	PRIORITY PERMIT	**Square Feet:**	0.00	**Completed:**	NOT COMPLETED
Valuation:	$0.00	**Assigned To:**	White, Bryant	**Approval Expire Date:**	
Description:	PRIORITY PERMIT crack in septic system very old system				

Parcel: 4747903951.000 Main	**Address:** 162 Jennings Rd Statesville, NC 28625 Main	**Zone:** HB(Highway Business District)

Property Owner
MITCHELL PRIVETTE
255 JO MONNI LOOP
STATESVILLE, NC 28625
Home: (704) 880-0408
Mobile: (704) 880-8080


Applicant/Authorized Agent
Angie Goodman
727 JENNINGS RD
STATESVILLE, NC 28625
Mobile: (704) 880-0408

Permit Custom Fields

How is your site plan being submitted	Custom Site Plan	Septic Application/Permit Type	Repair	Does the site contain any jurisdictional wetlands	No
Non-domestic Sewage Generated	No	Other Public Agency	No	All proposed structure dimensions	septic repair
Maximum Number of Bedrooms	3	If other Addition/Structure, please explain		Number of Occupants	3
Foundation Type	Crawl Space Foundation	Water Supply	Other Public Water	Desired Septic System Type	Other
If other septic system type, please explain		Pump Make		# of Nitrification Fields	
Model		Serial #		System Description	
Repair System Description		Comments/Conditions		Additional Unique Setbacks Apply	No

Attachment File Name	Added On	Added By	Attachment Group	Notes
Signature_Angie_Goodman_7/9/2024.jpg	07/09/2024 9:44	Goodman, Angie		Uploaded via CSS
162 JENNINGS RD AUTHORIZE AN OWNER.pdf	07/15/2024 12:06	COMEAUX, DEBRA	Available Online	AUTHORIZE AN OWNER

Workflow Step / Action Name	Action Type	Start Date	End Date
Application Completeness Check v.1		07/15/2024 12:20	07/15/2024 12:20
Confirm application complete v.1	Generic Action		07/15/2024 12:20
~~**Zoning Review v.1**~~			07/15/2024 12:19
~~Floodplain Admin Overview v.1~~	Task		07/15/2024 12:19
~~Issue Invoice v.1~~	Generic Action		07/15/2024 12:19
~~Fees Paid v.1~~	Generic Action		07/15/2024 12:19
Fees v.1			
Issue Invoice v.1	Generic Action		
Fees Paid v.1	Generic Action		
Lot Readiness Verification v.1			
~~OSWP Septic Preliminary Site Visit v.1~~	Inspection		07/15/2024 12:19
OSWP Site Evaluation v.1	Inspection		
Issue Improvement Permit v.1			

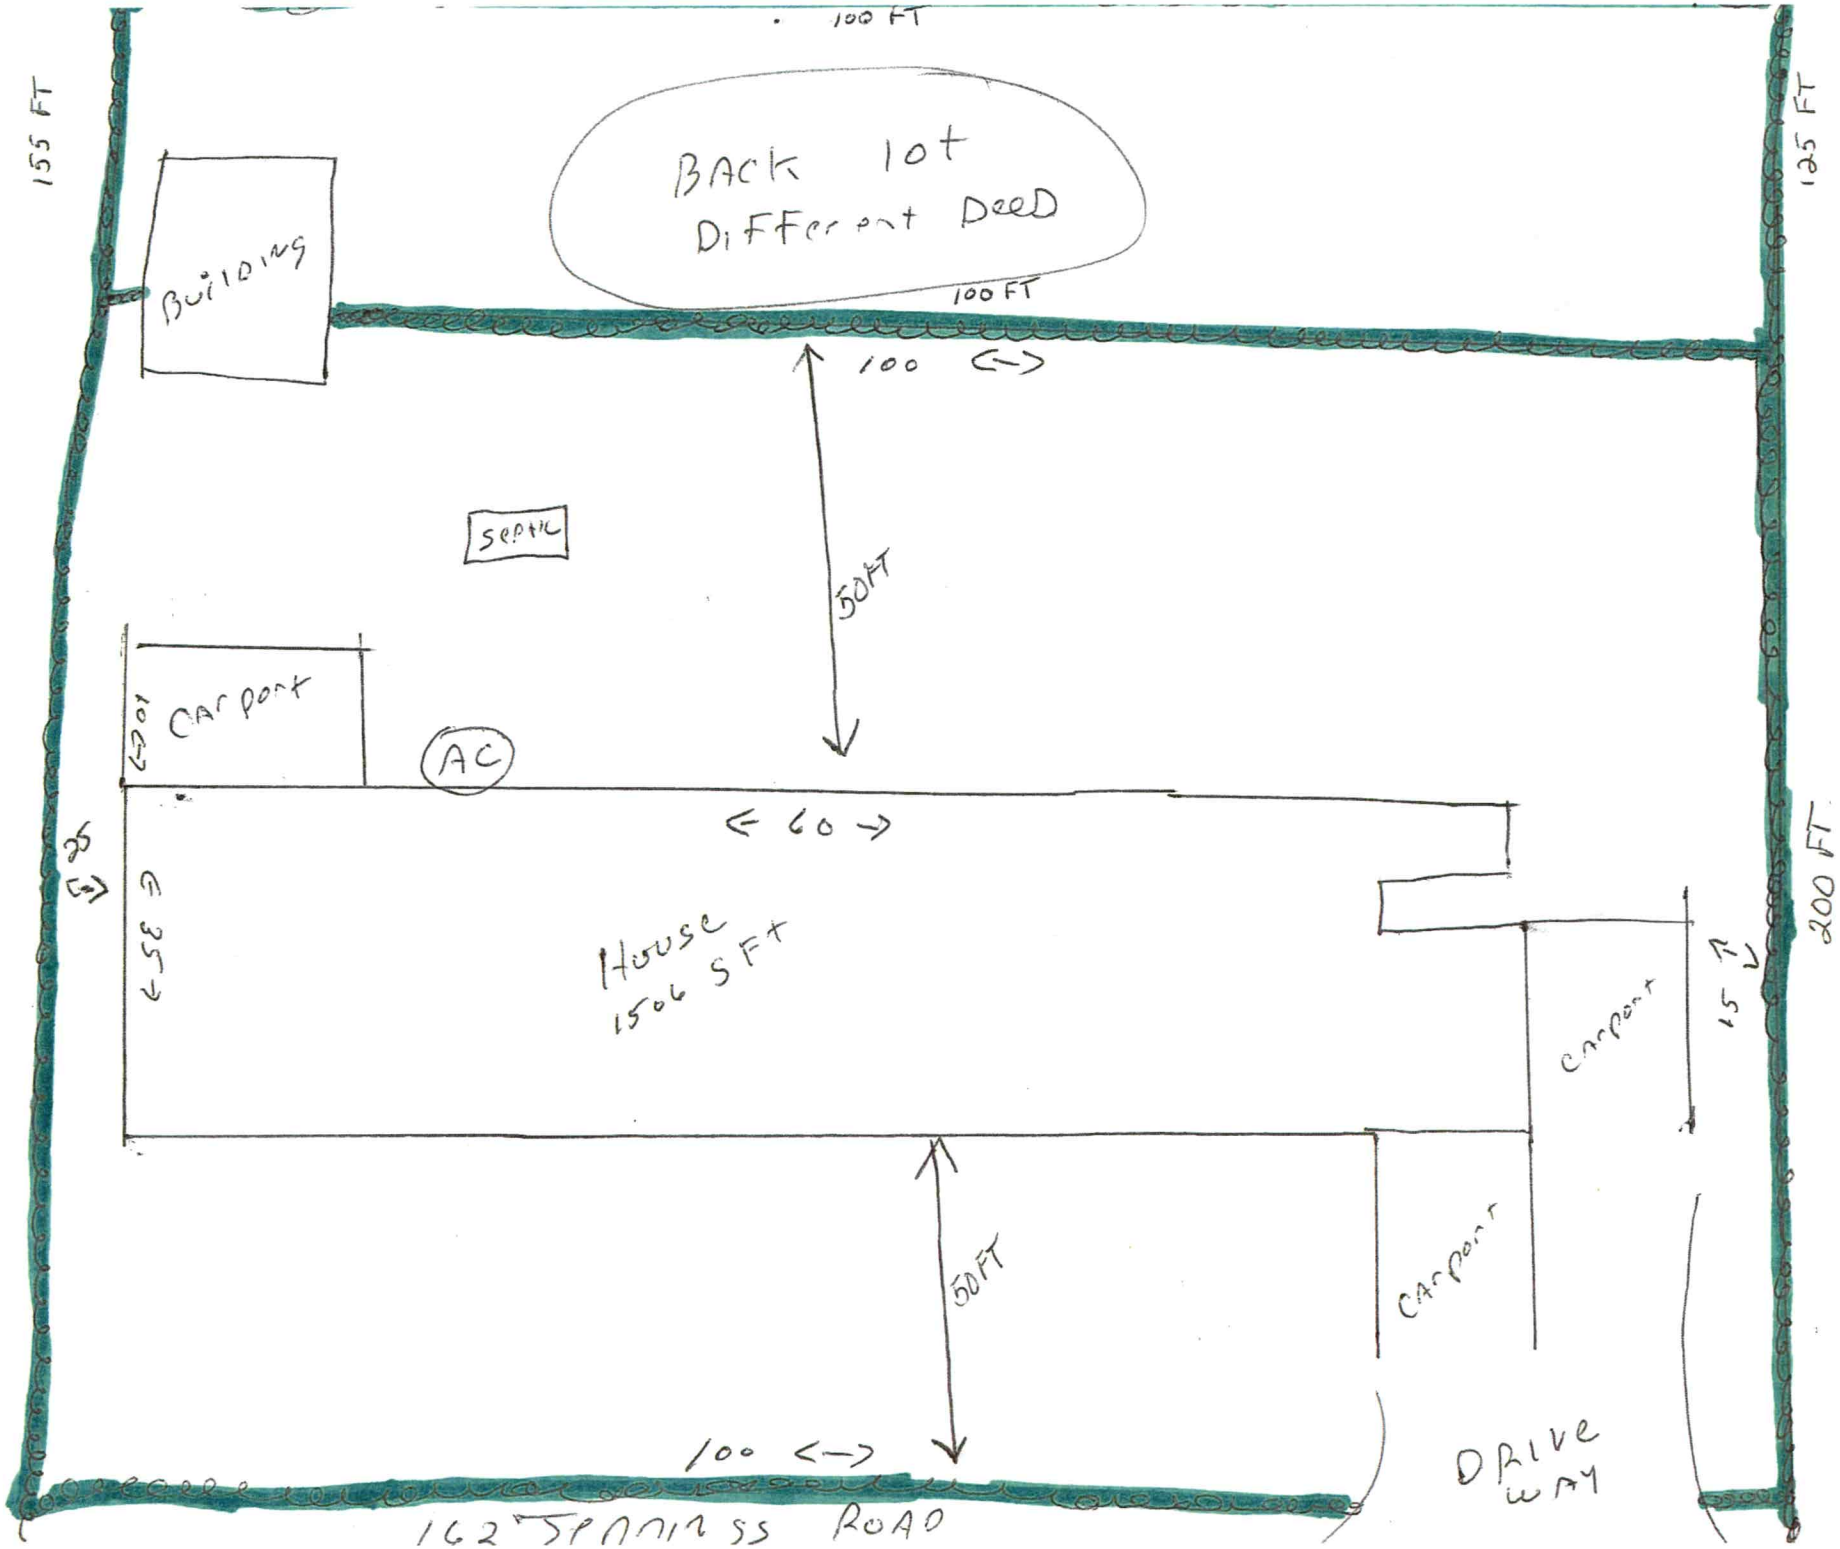
100 FT
155 FT
125 FT
BACK lot
DiFFerent DeeD
BUILDING
100 FT
100
50FT
SEPTIC
CARPORT
10
AC
60
200 FT
35
House
1506 SFT
CARPORT
15
200 FT
50FT
CARPORT
100
DRIVE WAY
162 SPANISH ROAD