IREDELL COUNTY HEATLH DEPARTMENT

PAGE 2: *SITE PLAN WORKSHEET*

SEE THE SAMPLE SITE PLAN BELOW. INCOMPLETE SITE PLANS WILL BE RETURNED TO YOU FOR COMPLETION AND MAY RESULT IN A DELAY IN THE ISSUANCE OF YOUR SEPTIC SYSTEM PERMIT!!!

Place an (X) beside each item as you complete the site plan:

- ✓ Property Line measurements are clearly identified...
- ✓ All proposed structures are indicated...
  SHOW: proposed house or business footprint, wells, water lines, patios, pools and decks, and any other item that will occupy space on the site
- ✓ Front and side setbacks from property line...
- ✓ Preferred driveway location and configuration, preferred well location...
- ✓ Area you prefer your septic system to be placed...
- ✓ North arrow, or other sufficient indicator of direction...

Circle N/A on the following if appropriate:


- ____ Location of septic systems and wells within 100' of your property... N/A
- ____ Location of easements and rights of ways on your property... N/A
- ____ Location of any designated wetlands on the property... N/A


Signature: Mick M


Property owner or owner's legal representative signature (SIGNATURE REQUIRED)

2/4/06
DATE

USE THIS SPACE TO DRAW YOUR SITE PLAN

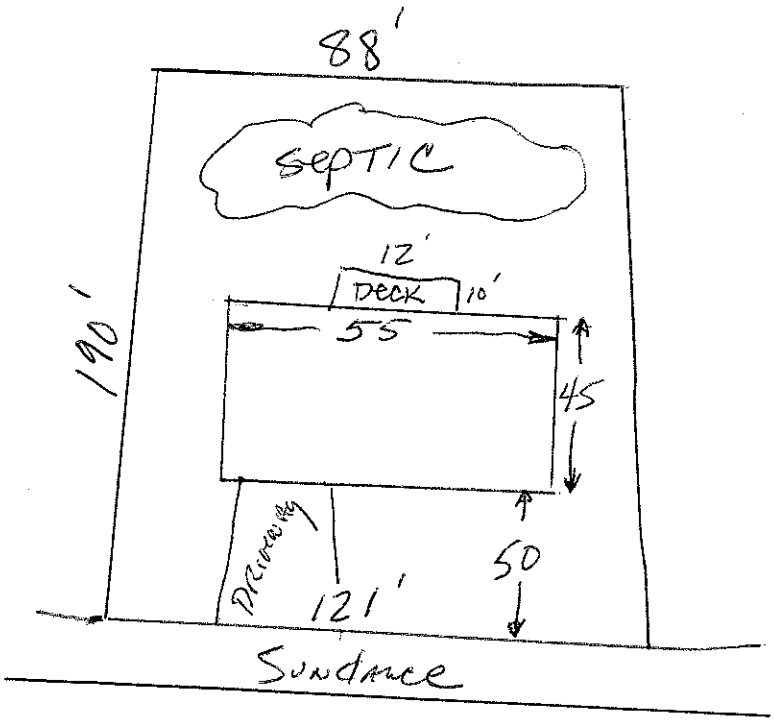

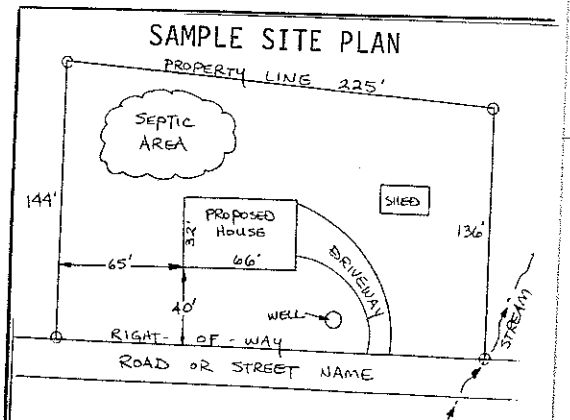

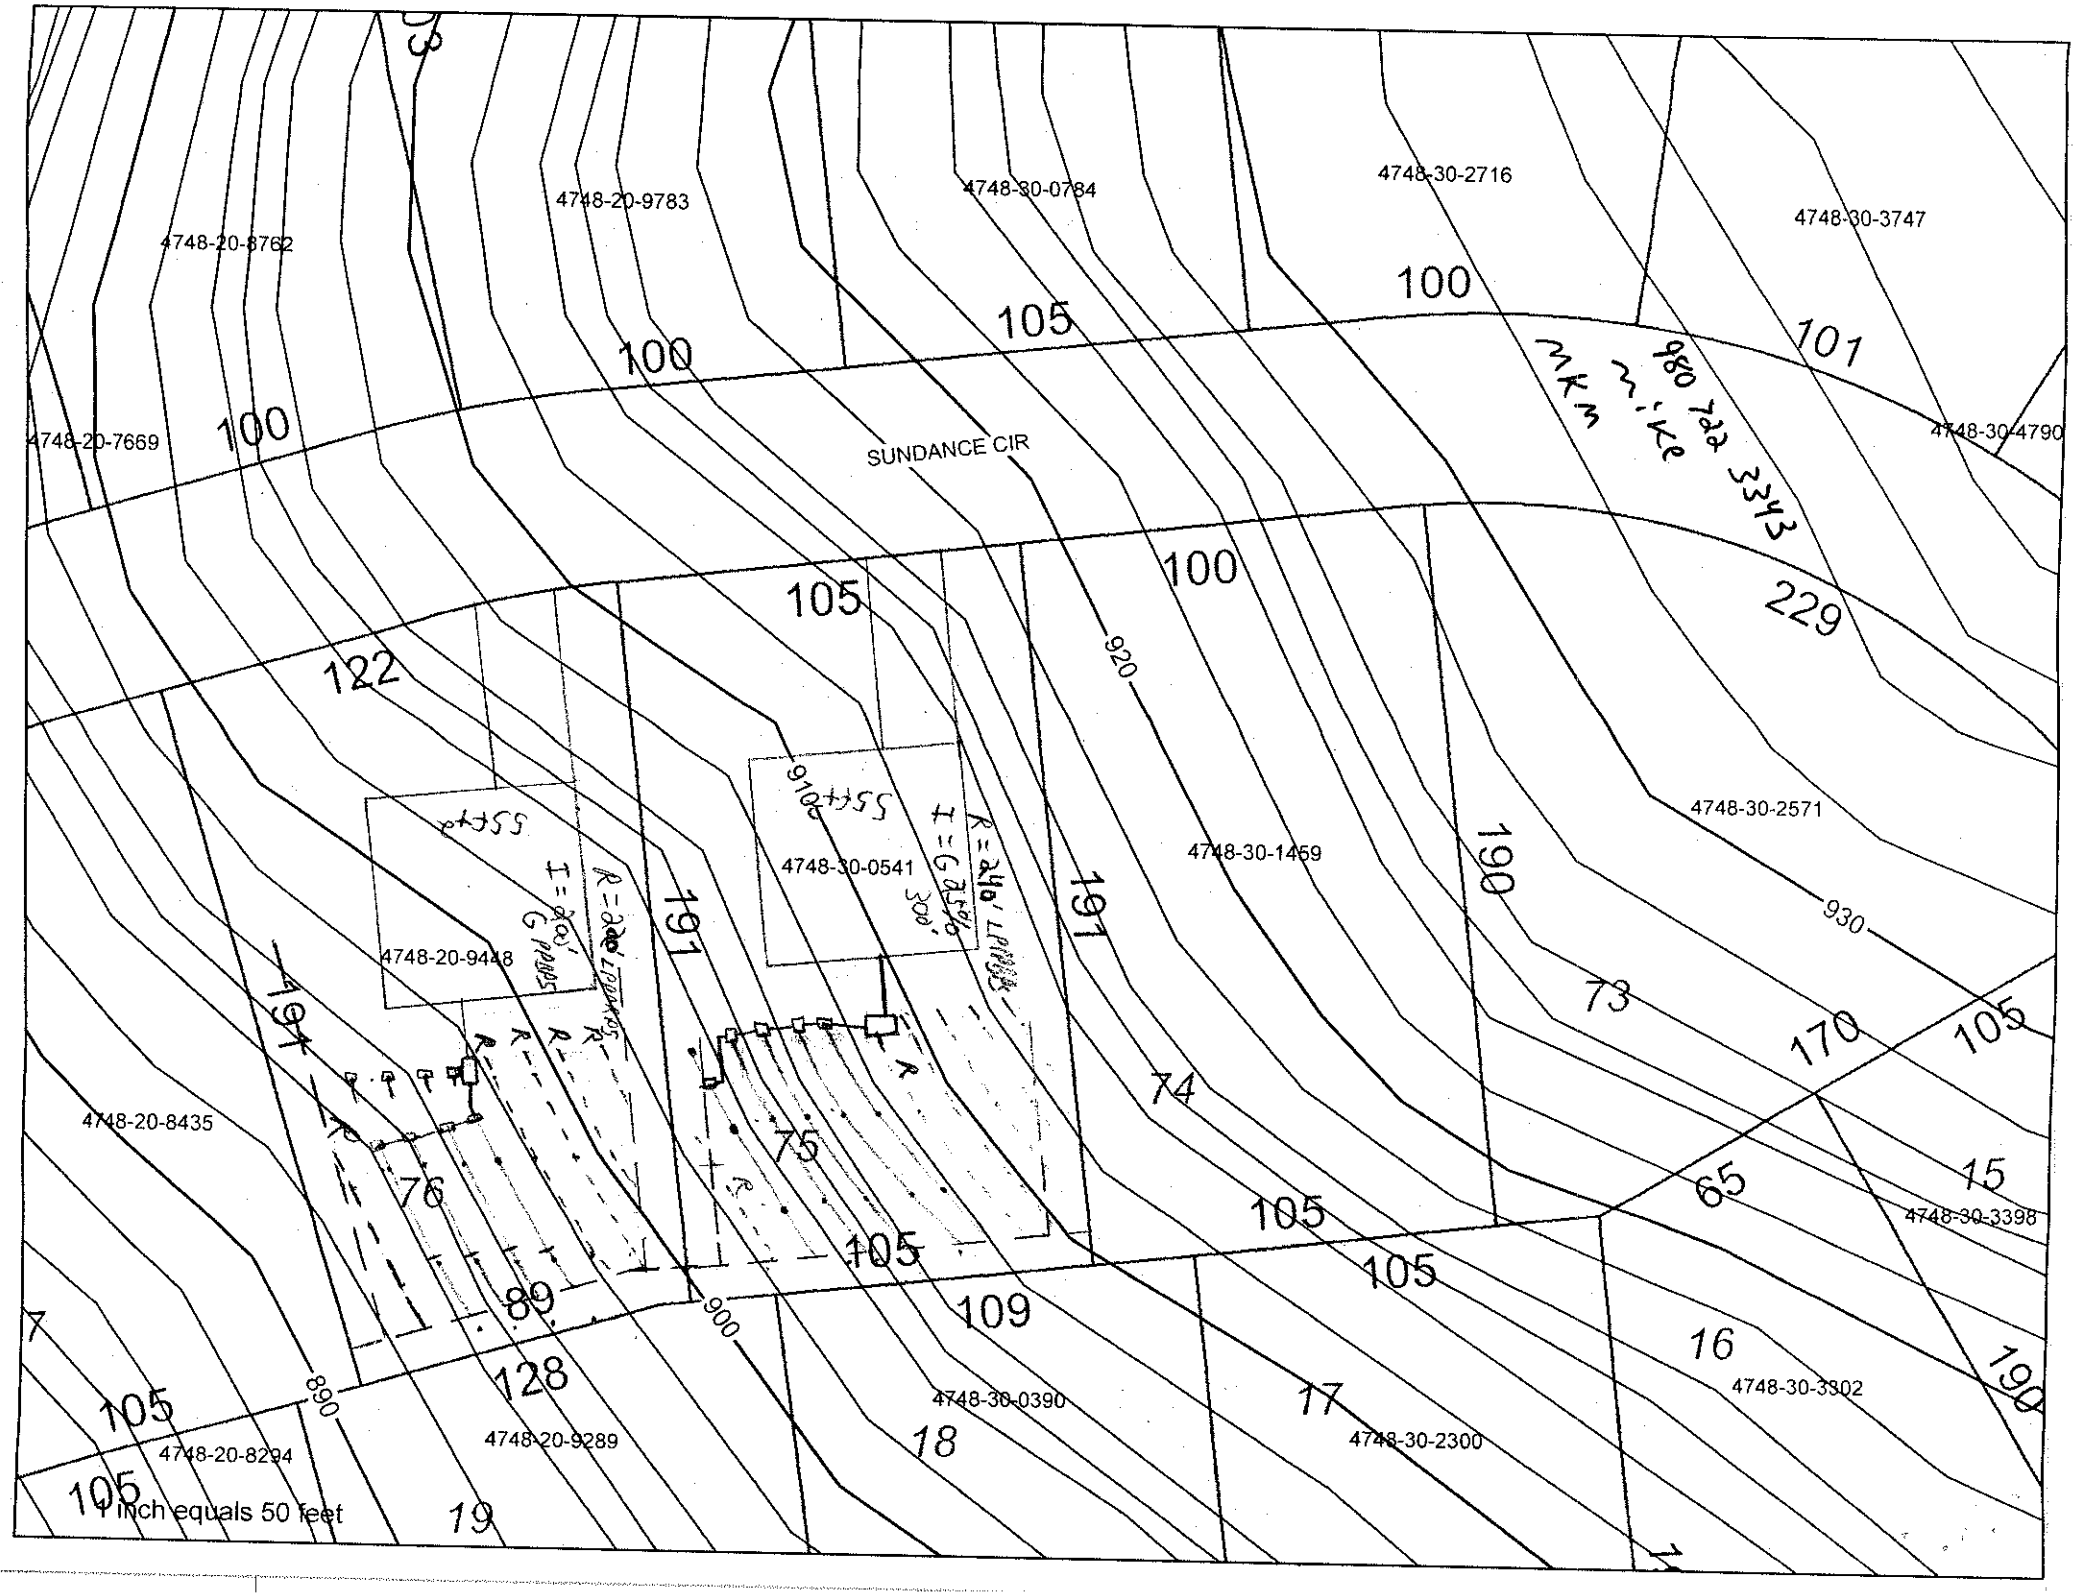
4748-20-8762
4748-20-9783
4748-30-0784
4748-30-2716
4748-30-3747
4748-20-7669
SUNDANCE CIR
4748-30-4790
4748-30-0541
4748-20-9448
4748-30-1459
4748-30-2571
4748-20-8435
4748-30-3398
4748-30-0390
4748-30-3302
4748-20-9289
4748-30-2300
4748-20-8294
1 inch equals 50 feet