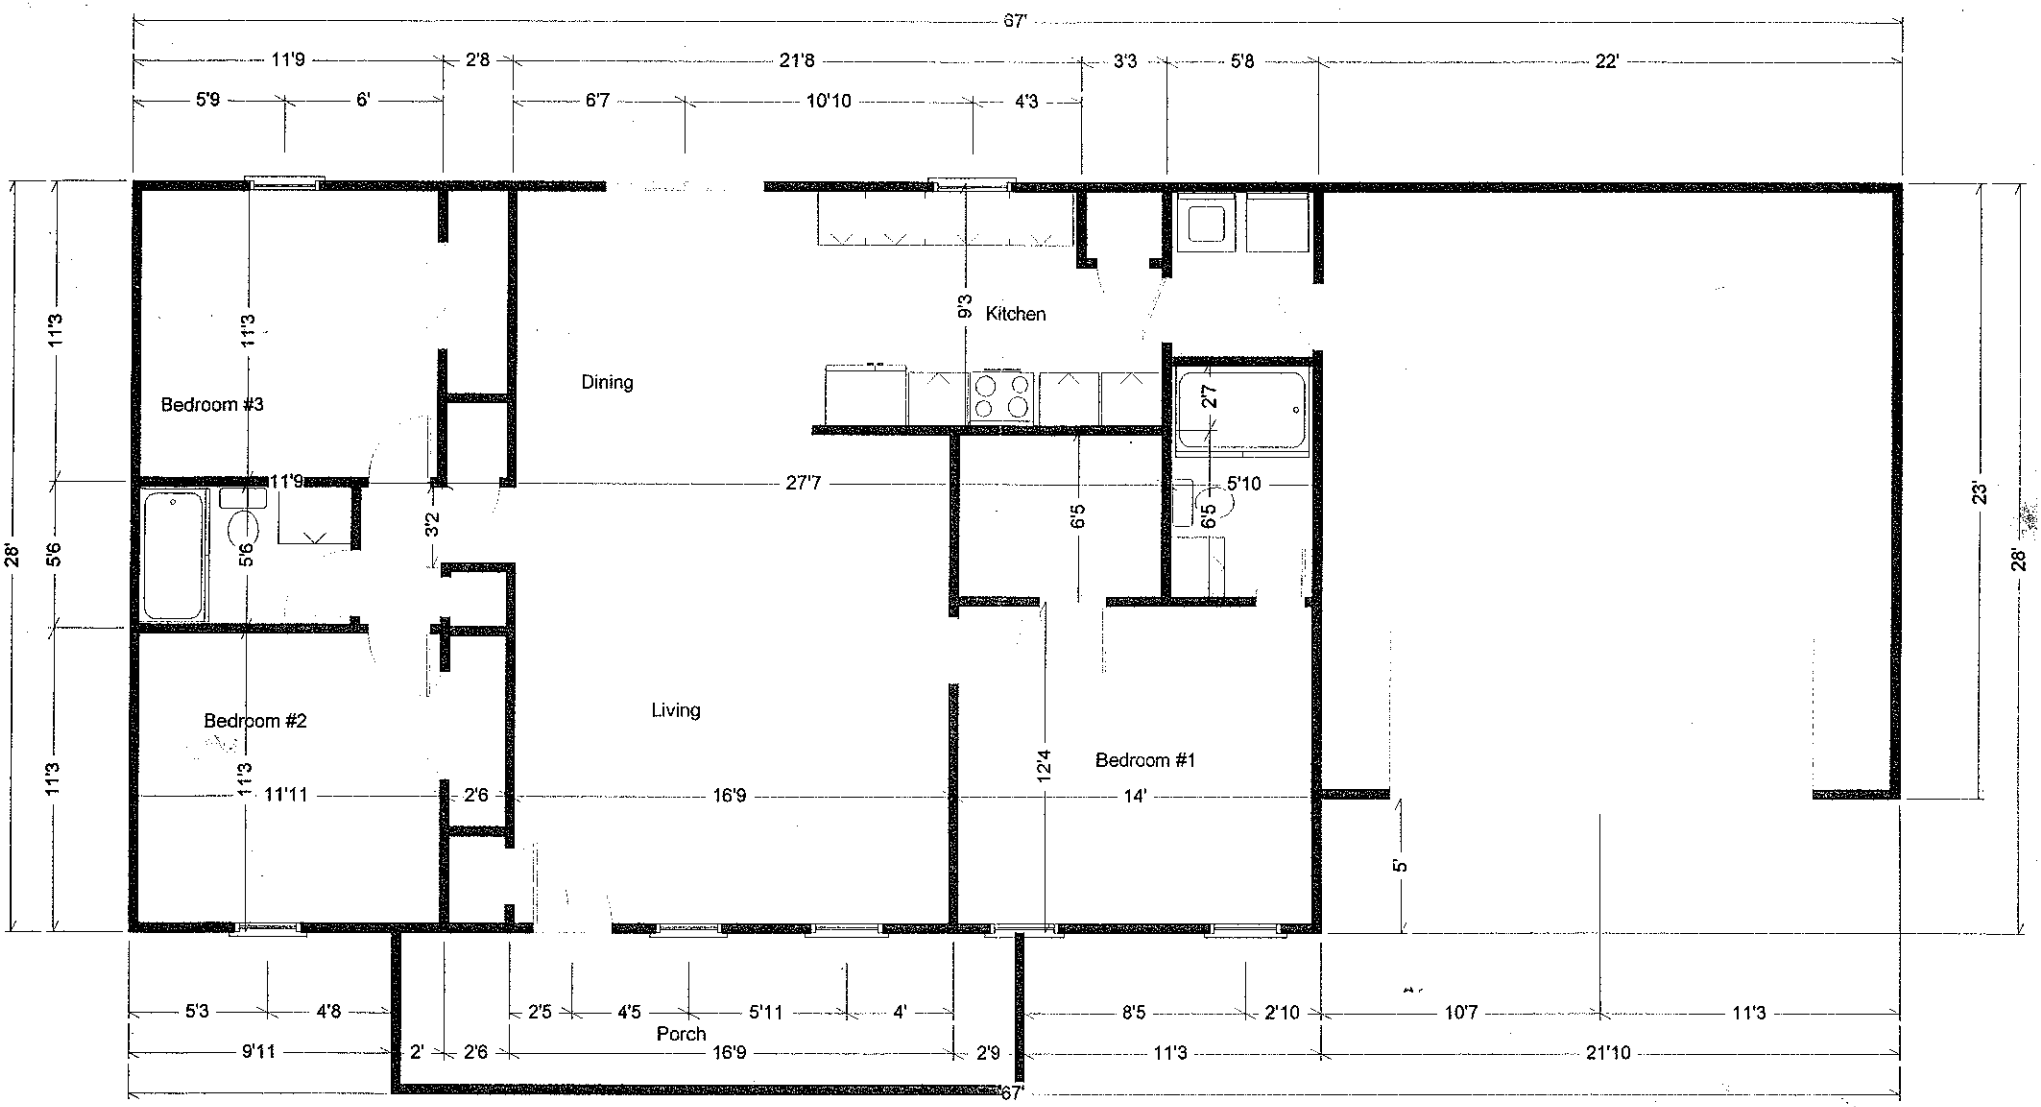


plus 10' deck

Deer Crossing

Lot 14

Acknowledgement Of Plans Submittal ONLY!

Date 8-2-05

Date 8-22-05