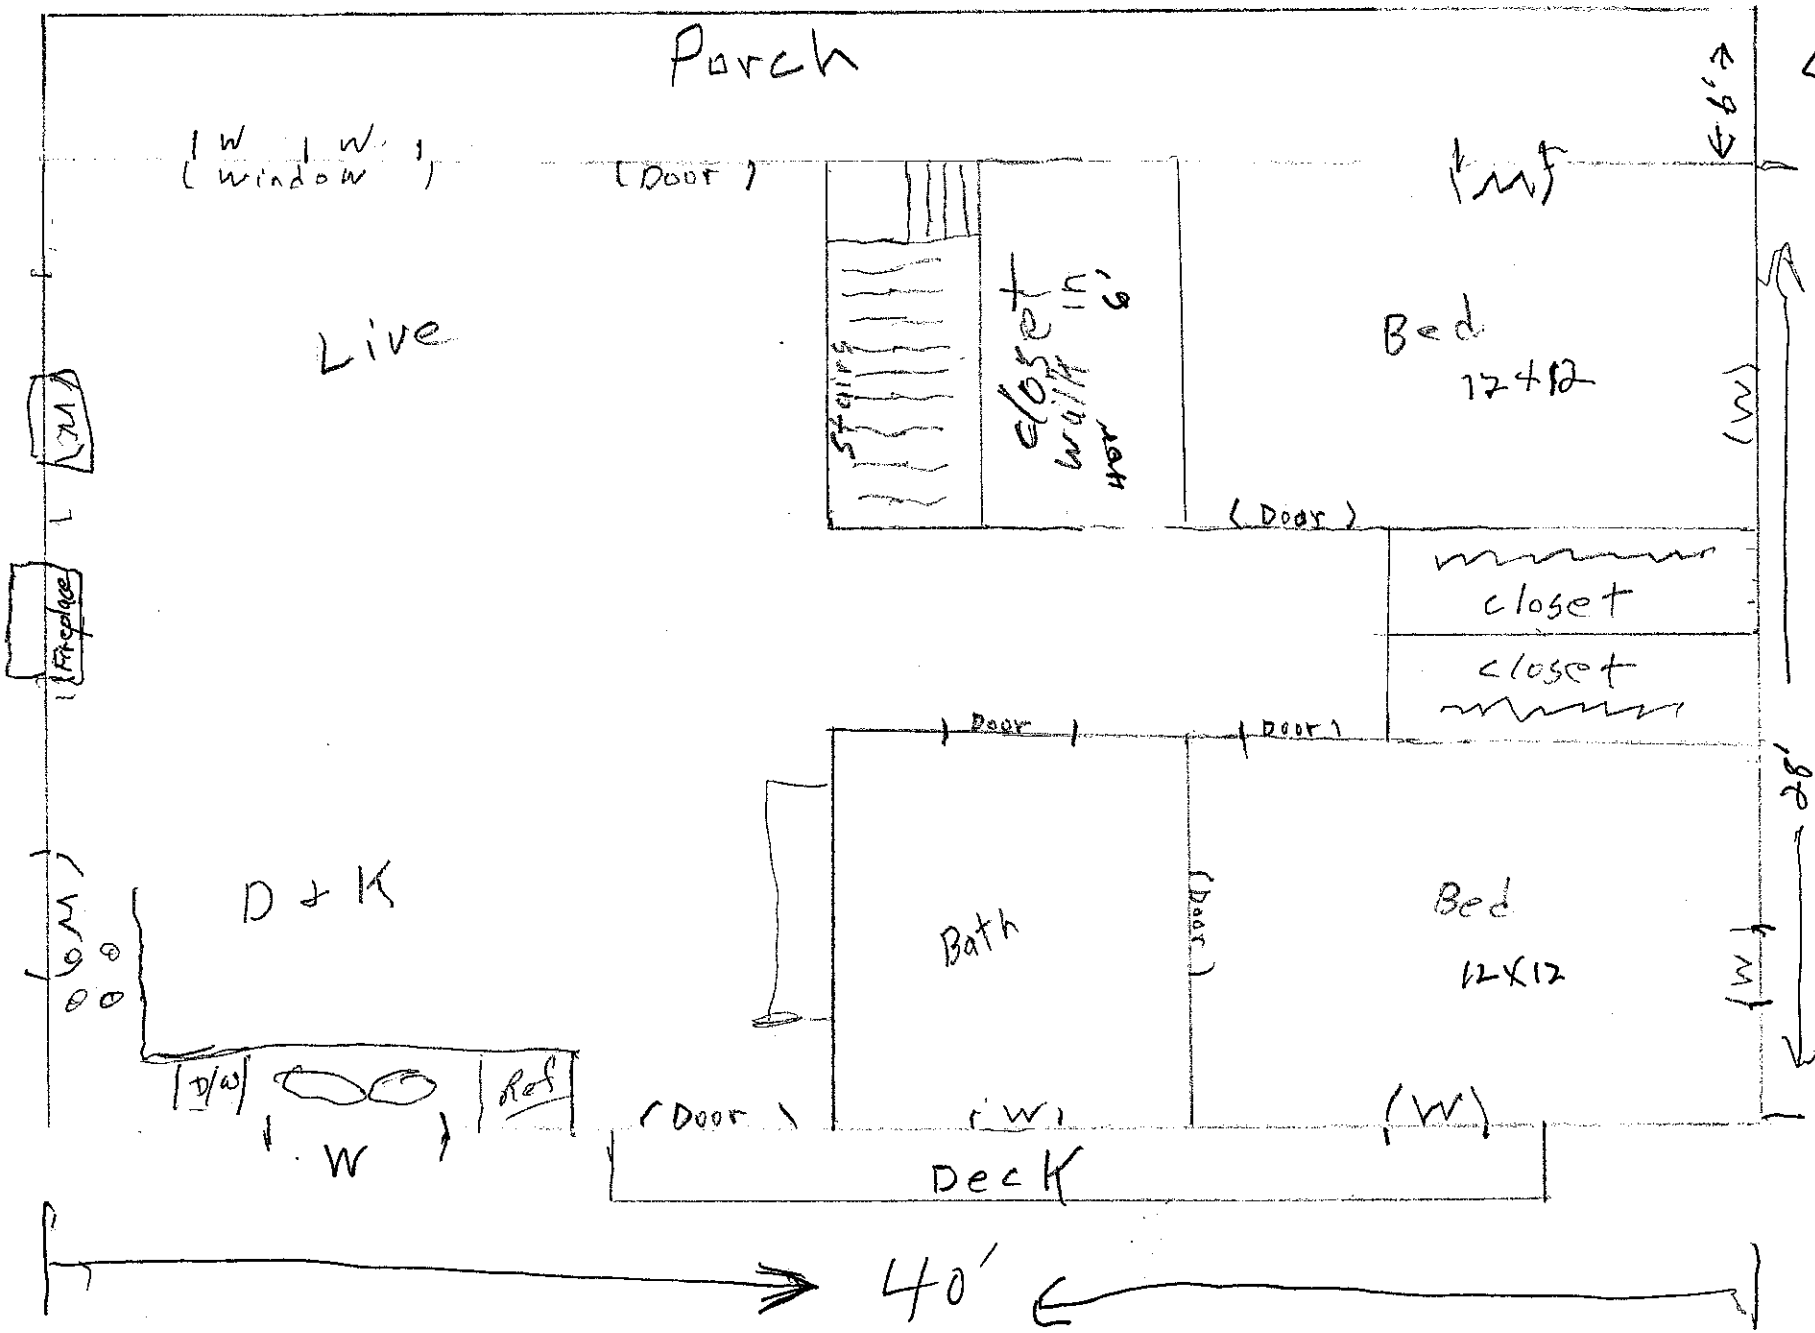


Acknowledgement Of
Plans Submittal ONLY!
Kenneth C Wooten Date 4-3-09
Date 4/3/09

Fireplace in
Basement & upstairs