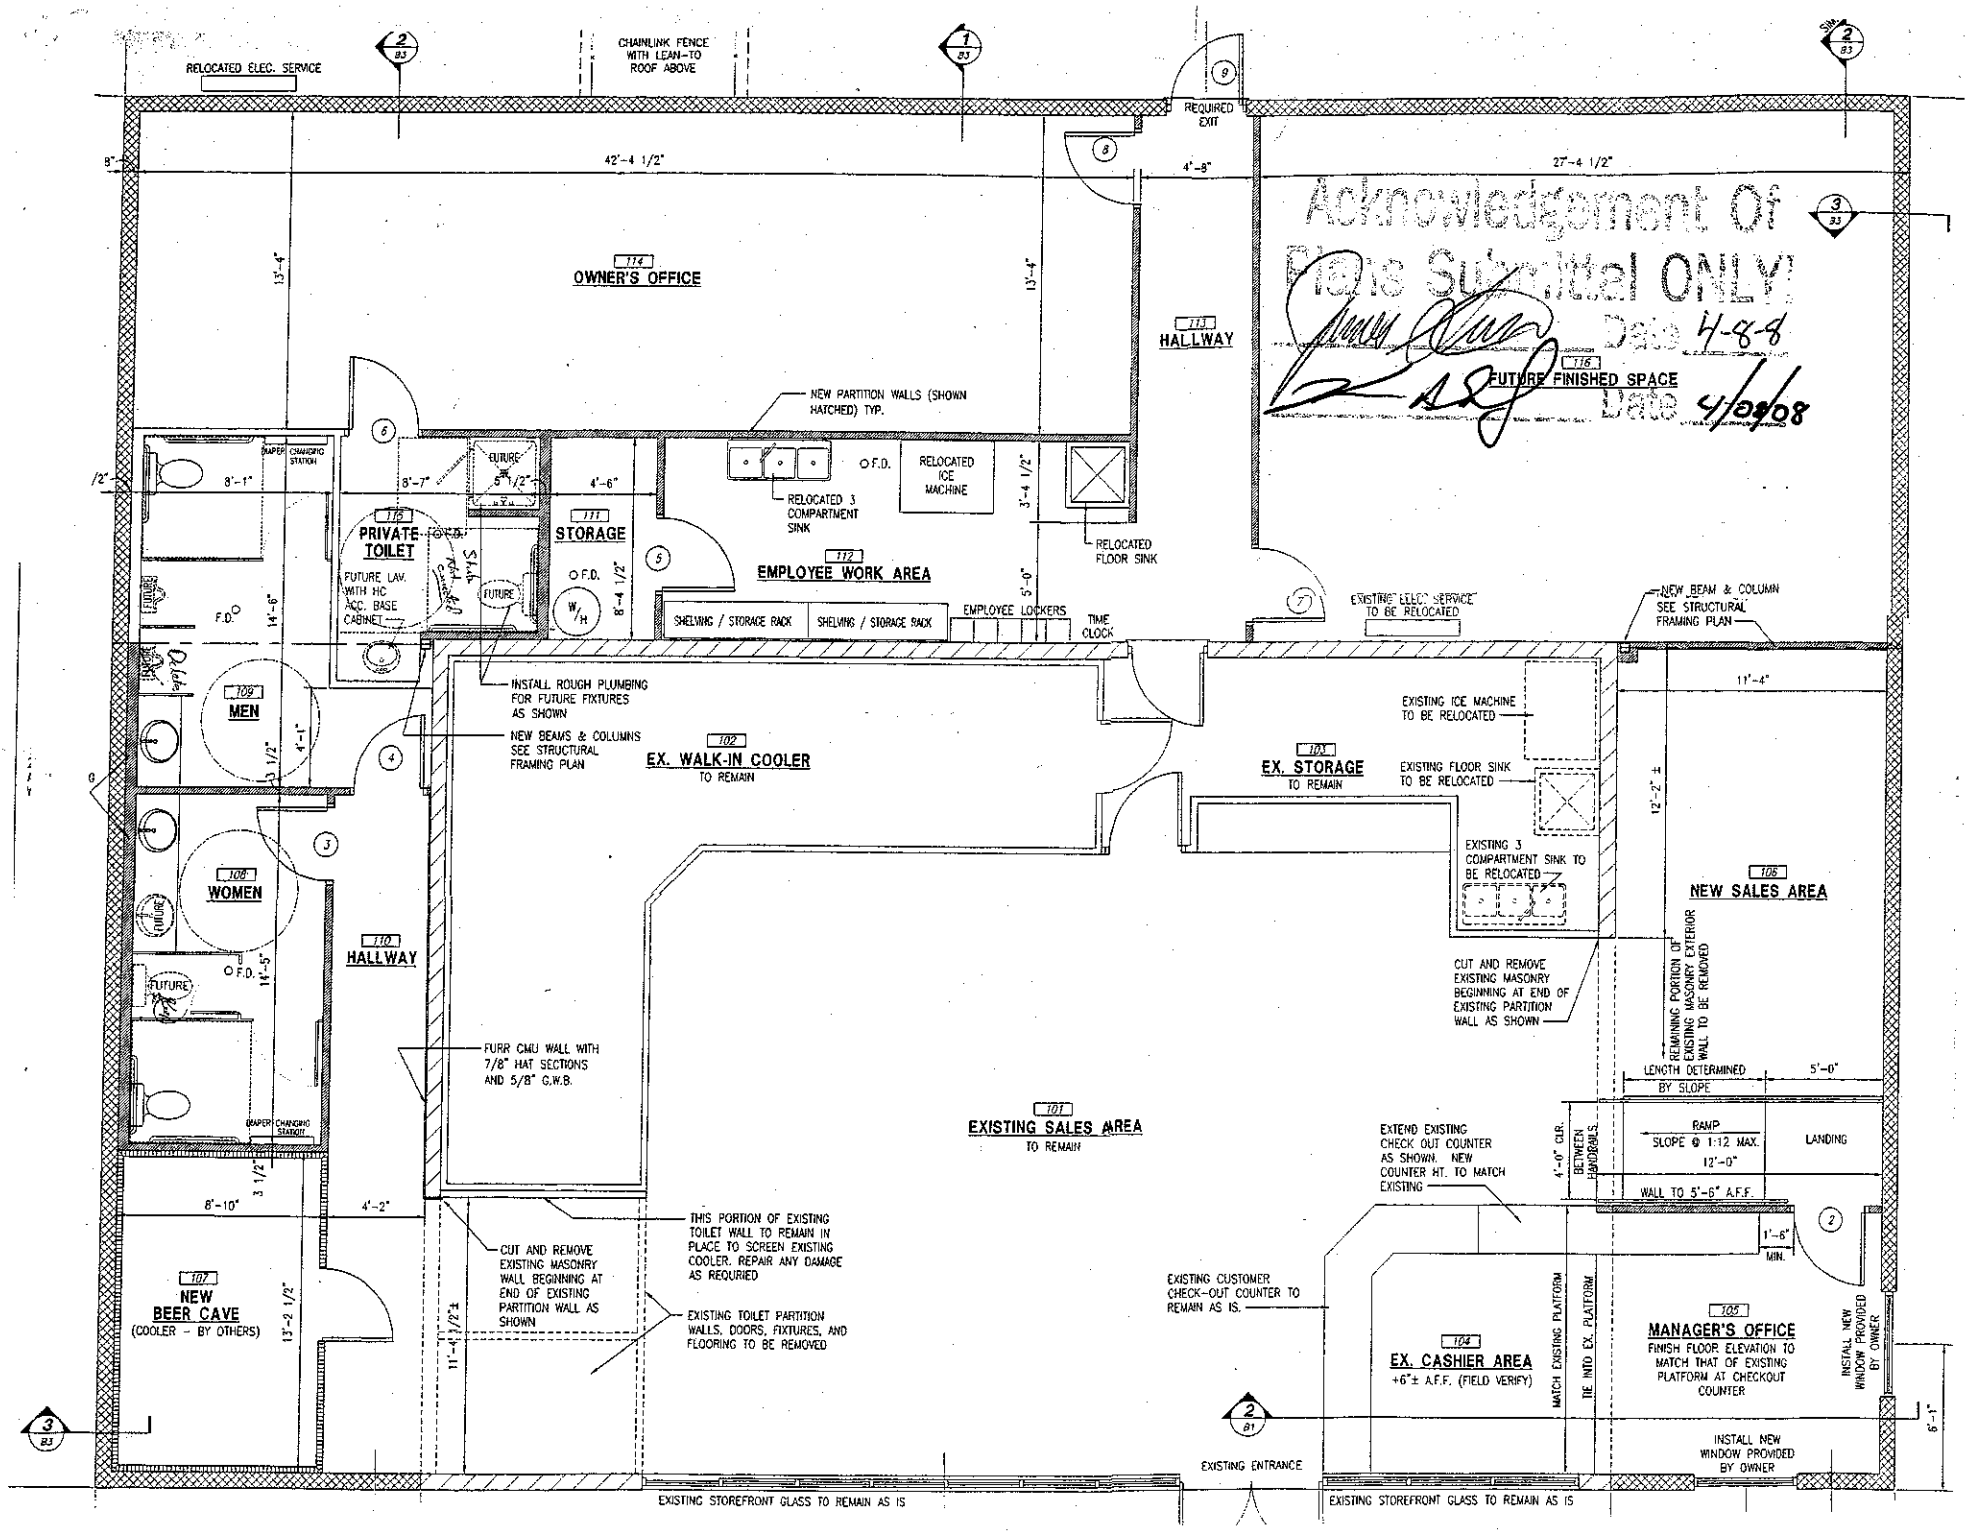

RELOCATED ELEC. SERVICE
CHAINLINK FENCE WITH LEAN-TO ROOF ABOVE
REQUIRED EXIT
42'-4 1/2"
27'-4 1/2"
4'-8"
13'-4"
114 OWNER'S OFFICE
113 HALLWAY
116 FUTURE FINISHED SPACE
Acknowledgement Of Plans Submitted ONLY
Date 4-8-8
Date 4/09/08
NEW PARTITION WALLS (SHOWN HATCHED) TYP.
RELOCATED 3 COMPARTMENT SINK
RELOCATED ICE MACHINE
RELOCATED FLOOR SINK
F.D.
3'-4 1/2"
5'-0"
8'-4 1/2"
115 PRIVATE TOILET
FUTURE LAV. WITH HC ACC. BASE CABINET
111 STORAGE
112 EMPLOYEE WORK AREA
SHELVING / STORAGE RACK
SHELVING / STORAGE RACK
EMPLOYEE LOCKERS
TIME CLOCK
EXISTING ELEC. SERVICE TO BE RELOCATED
NEW BEAM & COLUMN SEE STRUCTURAL FRAMING PLAN
INSTALL ROUGH PLUMBING FOR FUTURE FIXTURES AS SHOWN
NEW BEAMS & COLUMNS SEE STRUCTURAL FRAMING PLAN
102 EX. WALK-IN COOLER TO REMAIN
103 EX. STORAGE TO REMAIN
EXISTING ICE MACHINE TO BE RELOCATED
EXISTING FLOOR SINK TO BE RELOCATED
EXISTING 3 COMPARTMENT SINK TO BE RELOCATED
106 NEW SALES AREA
11'-4"
12'-2" ±
REMAINING PORTION OF EXISTING MASONRY EXTERIOR WALL TO BE REMOVED
CUT AND REMOVE EXISTING MASONRY BEGINNING AT END OF EXISTING PARTITION WALL AS SHOWN
109 MEN
108 WOMEN
110 HALLWAY
FURR CMU WALL WITH 7/8" HAT SECTIONS AND 5/8" G.W.B.
101 EXISTING SALES AREA TO REMAIN
LENGTH DETERMINED BY SLOPE
5'-0"
RAMP SLOPE @ 1:12 MAX. 12'-0"
LANDING
WALL TO 5'-6" A.F.F.
EXTEND EXISTING CHECK OUT COUNTER AS SHOWN. NEW COUNTER HT. TO MATCH EXISTING
4'-0" CLR. BETWEEN HANDRAILS
1'-6" MIN.
8'-10"
4'-2"
3 1/2"
THIS PORTION OF EXISTING TOILET WALL TO REMAIN IN PLACE TO SCREEN EXISTING COOLER. REPAIR ANY DAMAGE AS REQUIRED
CUT AND REMOVE EXISTING MASONRY WALL BEGINNING AT END OF EXISTING PARTITION WALL AS SHOWN
EXISTING TOILET PARTITION WALLS, DOORS, FIXTURES, AND FLOORING TO BE REMOVED
107 NEW BEER CAVE (COOLER - BY OTHERS)
13'-2 1/2"
11'-4 1/2"
EXISTING CUSTOMER CHECK-OUT COUNTER TO REMAIN AS IS.
104 EX. CASHIER AREA +6"± A.F.F. (FIELD VERIFY)
MATCH EXISTING PLATFORM
TIE INTO EX. PLATFORM
105 MANAGER'S OFFICE FINISH FLOOR ELEVATION TO MATCH THAT OF EXISTING PLATFORM AT CHECKOUT COUNTER
INSTALL NEW WINDOW PROVIDED BY OWNER
INSTALL NEW WINDOW PROVIDED BY OWNER
EXISTING ENTRANCE
EXISTING STOREFRONT GLASS TO REMAIN AS IS
EXISTING STOREFRONT GLASS TO REMAIN AS IS