09550 4750 47 9432

IREDELL COUNTY HEALTH DEPARTMENT

(SEPTIC TANK) IMPROVEMENTS PERMIT AND CERTIFICATE OF COMPLETION
(Ground Absorption Sewage Disposal System – G. S. Chapter 130-Article 13C)

OWNER OR CONTRACTOR James Michael Bowers DATE April 6, 89 PERMIT NO. ________

PHONE: Business ________ Home ________

LOCATION 115-21 N. TR 2375 (Houston Rd.) TR 2376 (Dunwoody Rd) ~1/4 mile on Right S. R. No. ________


SUBDIVISION NAME ________ LOT NO. ________ SECTION OR BLOCK NO. ________

House ( ) Mobile Home (✓) Business ( ) Other ________

No. Bedrooms 3	No. Bathrooms 2			Character & Porosity of Soil	sandy clay
Garbage Disposal Unit	Yes ( )	No (✓)		Percolation Rate	204
Auto. Dishwasher	Yes ( )	No (✓)		Topography	2-4%
Auto. Wash. Machine	Yes (✓)	No ( )		Depth to Water Table	44
Site ~~Suitable~~ PS	Yes (✓)	No ( )		Rock or other impervious formations	none obs.

Lot Area 57 Ac.

____ Basement with Plumbing ____ Basement without Plumbing ✓ No Basement

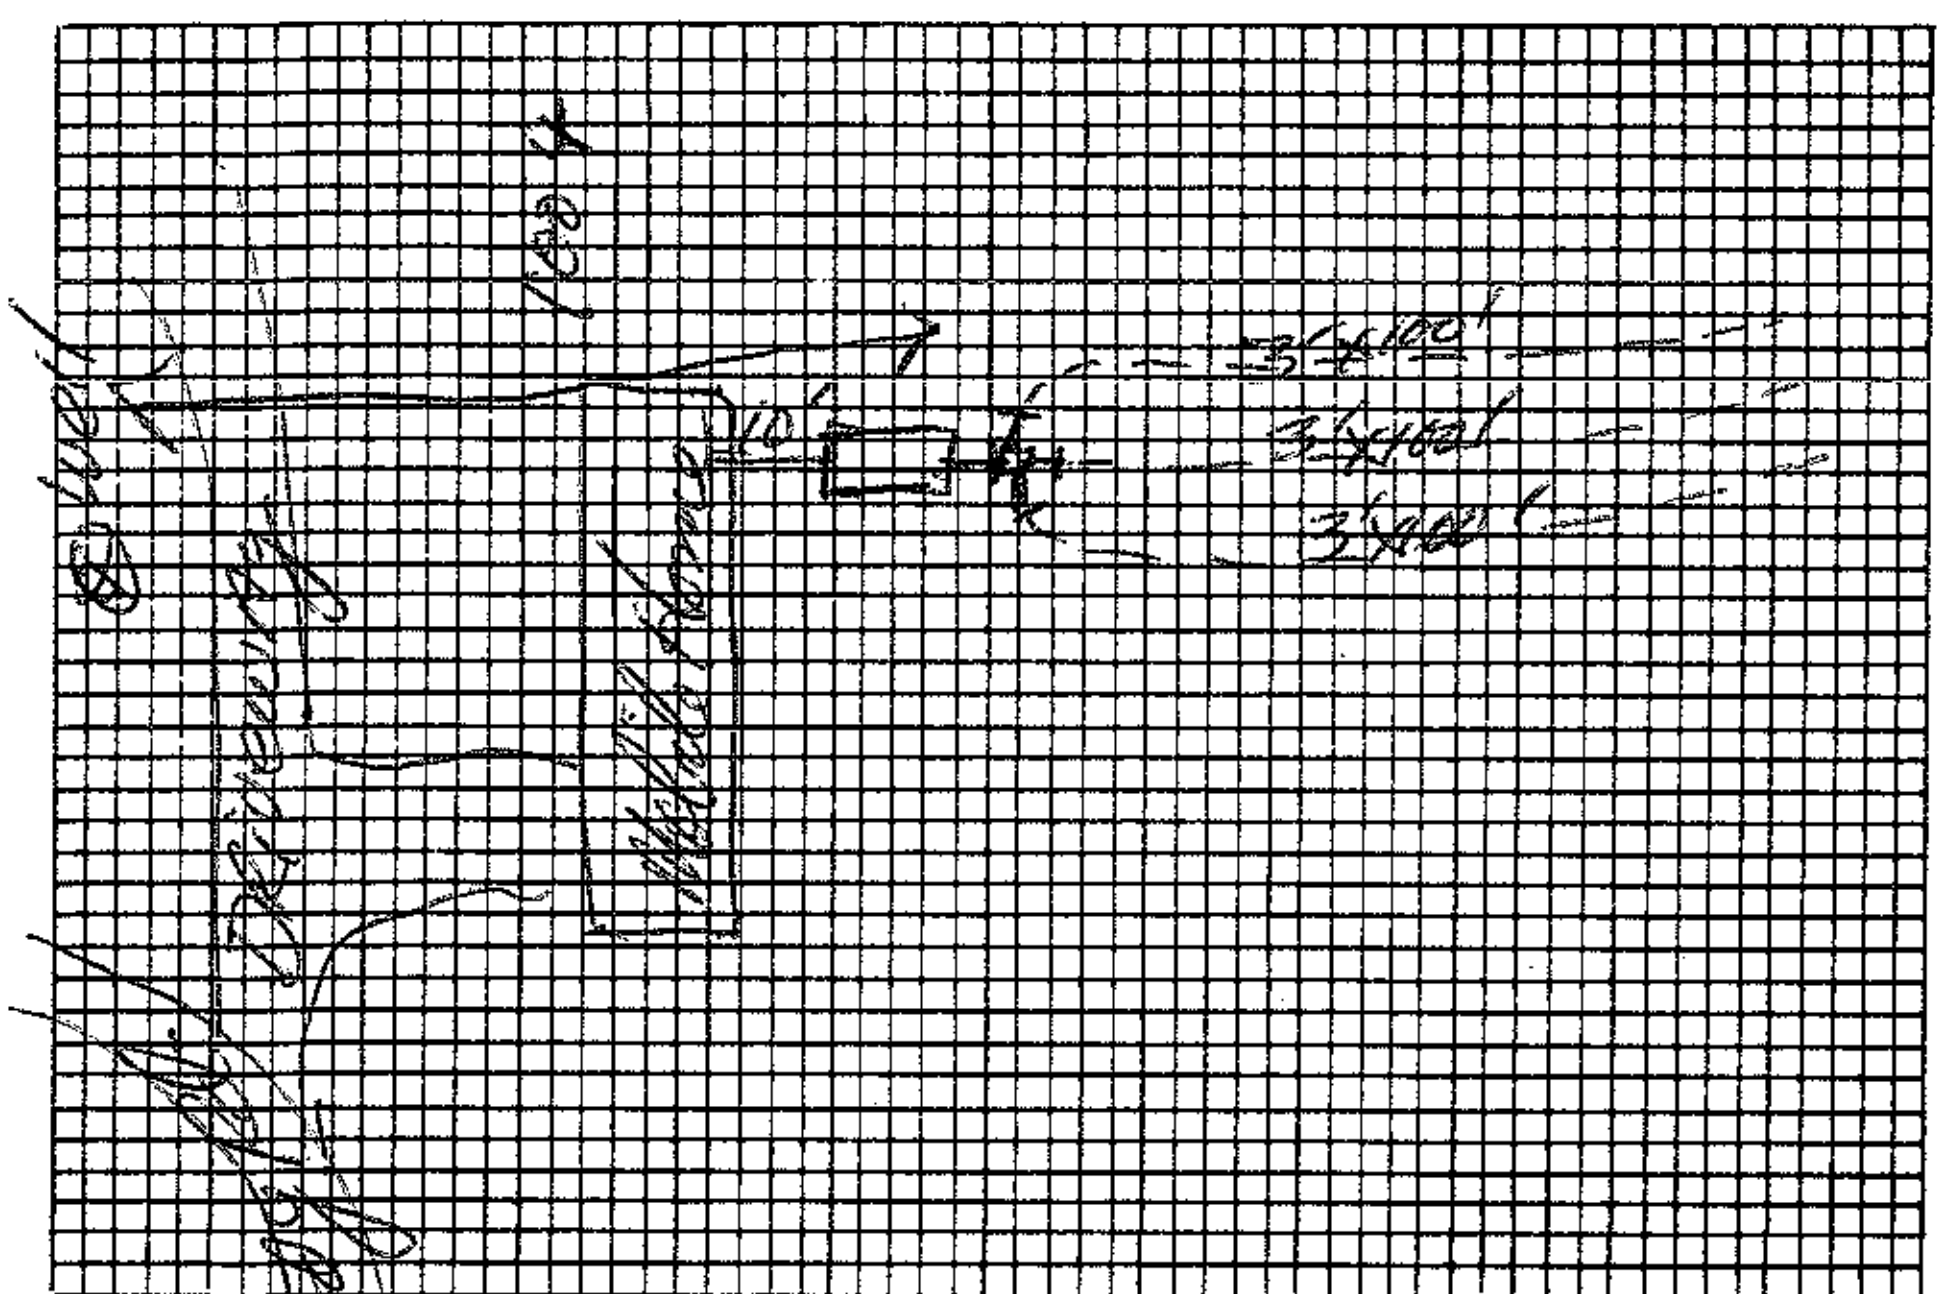

Plot of System

Size of Tank 1000 Gals.

Nitrification Field:

No. of Lines 3

Sq. Ft. 900 Linear Ft. 300

Depth of Stone in Lines 12"

Water Supply: Individual (✓) Existing

Public ( )

Installed by Richard Abernathy

I understand and agree to install septic tank system as specified on this Improvements Permit.

Signed: ________

IMPROVEMENTS PERMIT BY [signature]

COMMENTS Mobile Home not on lot.

CERTIFICATE OF COMPLETION BY [signature] R.S. DATE 4-6-89

EXISTING SYSTEM CHECKED BY: ________ DATE ________

CONSTRUCTION MUST COMPLY WITH ALL OTHER APPLICABLE STATE AND LOCAL REGULATIONS.

Permit is VOID if any unauthorized changes are made in installation of system and/or if any false information is supplied in making Improvements Permit.

Health Dept. Copy: White Inspection Dept. Copy: Yellow Sanitarian's Copy: Pink Owner's Copy: Gold

09550

IREDELL COUNTY HEALTH DEPARTMENT

(SEPTIC TANK) IMPROVEMENTS PERMIT AND CERTIFICATE OF COMPLETION

(Ground Absorption Sewage Disposal System -- G. S. Chapter 130-Article 13C)

OWNER OR CONTRACTOR James Michael Bowers DATE Feb. 14 89 PERMIT NO. _____

PHONE: Business _____ Home _____

LOCATION 115-21 N. TR Houston Road TL Dunwoody Road
1/4 mile on Rt.

SUBDIVISION NAME _____ S. R. No. _____

LOT NO. _____ SECTION OR BLOCK NO. _____

House ( ) Mobile Home (✓) Business ( ) Other _____


No. Bedrooms 3 No. Bathrooms 2

Garbage Disposal Unit Yes ( ) No (✓)
Auto. Dishwasher Yes ( ) No (✓)
Auto. Wash. Machine Yes (✓) No ( )
Site Suitable Yes (✓) No ( )

Lot Area 5 Ac.

Character & Porosity of Soil Sandy clay
Percolation Rate n.p.
Topography 2-4%
Depth to Water Table 4ft
Rock or other impervious formations none obs.

_____ Basement with Plumbing _____ Basement without Plumbing ✓ No Basement

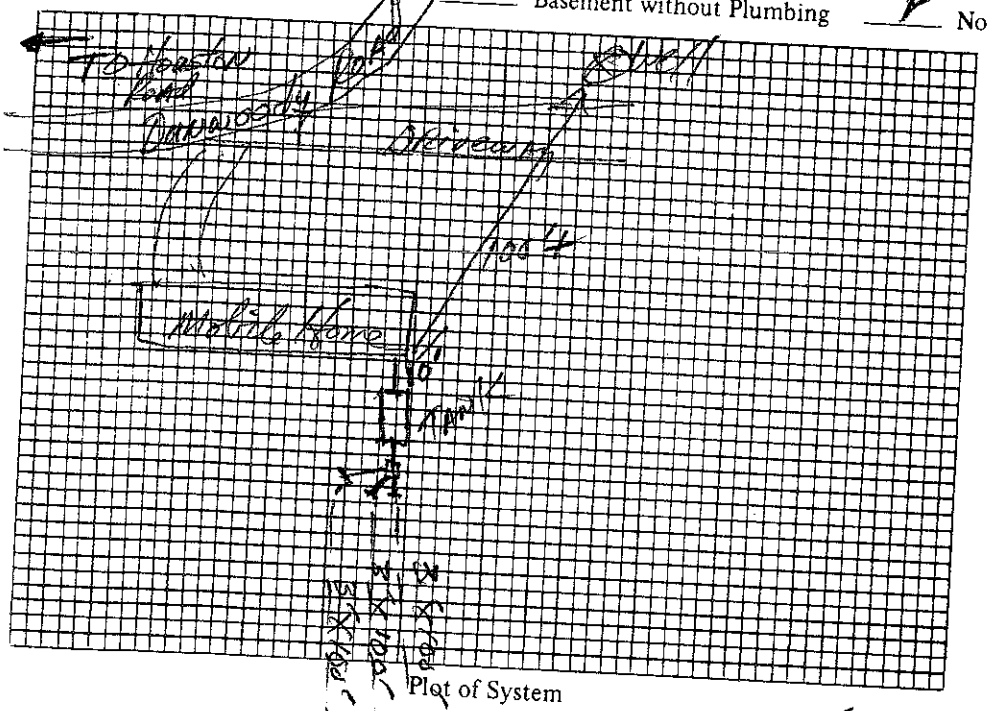

Plot of System

Size of Tank 1000 Gals.

Nitrification Field:
No. of Lines 3
Sq. Ft. 900 Linear Ft. 300
Depth of Stone in Lines 12"

Water Supply: Individual (✓) Existing
Public ( )

Installed by _____

I understand and agree to install septic tank system as specified on this Improvements Permit.

Signed: John M. Bowers

IMPROVEMENTS PERMIT BY David R. Hanson, RS.

COMMENTS: _____

Follow contour. Trench bottom depth between 24" and 30". Use speed leveler in D-box.

CERTIFICATE OF COMPLETION BY _____

EXISTING SYSTEM CHECKED BY: _____ DATE _____

CONSTRUCTION MUST COMPLY WITH ALL OTHER APPLICABLE STATE AND LOCAL REGULATIONS. _____ DATE _____

Permit is VOID if any unauthorized changes are made in installation of system and/or if any false information is supplied in making Improvements Permit.

Health Dept. Copy: White Inspection Dept. Copy: Yellow Sanitarian's Copy: Pink Owner's Copy: Gold