## IREDELL COUNTY HEALTH DEPARTMENT *ENVIRONMENTAL HEALTH DIVISION*:

## *SITE PLAN WORKSHEET*

**SEE THE "SAMPLE SITE PLAN" BELOW.** ***INCOMPLETE SITE PLANS WILL BE RETURNED TO YOU FOR COMPLETION AND MAY RESULT IN A DELAY IN THE ISSUANCE OF YOUR SEPTIC SYSTEM PERMIT!!!***

**Place an (X) beside each item as you complete the site plan:**

**_____ Property Line measurements are clearly identified...** **_____ All proposed structures are indicated...**

***SHOW: proposed house or business footprint, wells, water lines, patios, pools and decks, and any other item that will occupy space on the site***


**_____ Front and side setbacks from property line...** **_____ Preferred driveway location and configuration, preferred well location...**

**_____ Area you prefer your septic system to be placed...** **_____ North arrow, or other sufficient indicator of direction...**

**Circle N/A on the following if appropriate:**

**_____ Location of septic systems and wells within 100' of your property... N/A**

**_____ Location of easements and rights of ways on your property... N/A** **_____ Location of any designated wetlands on the property... N/A**

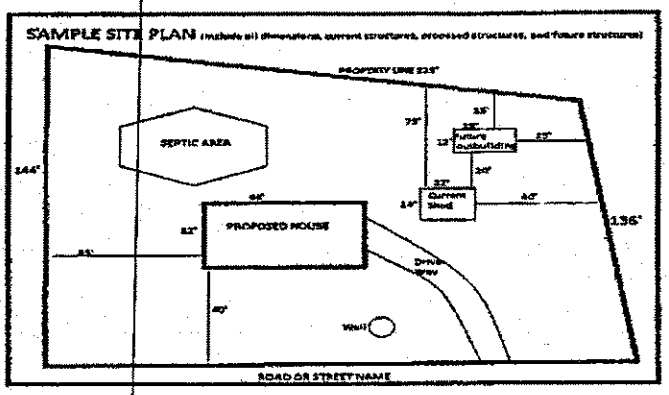



**USE THIS SPACE TO DRAW YOUR SITE PLAN**

Please See attached

**Signature:** _____ _____

*REQUIRED* property owner or owner's legal representative signature. DATE

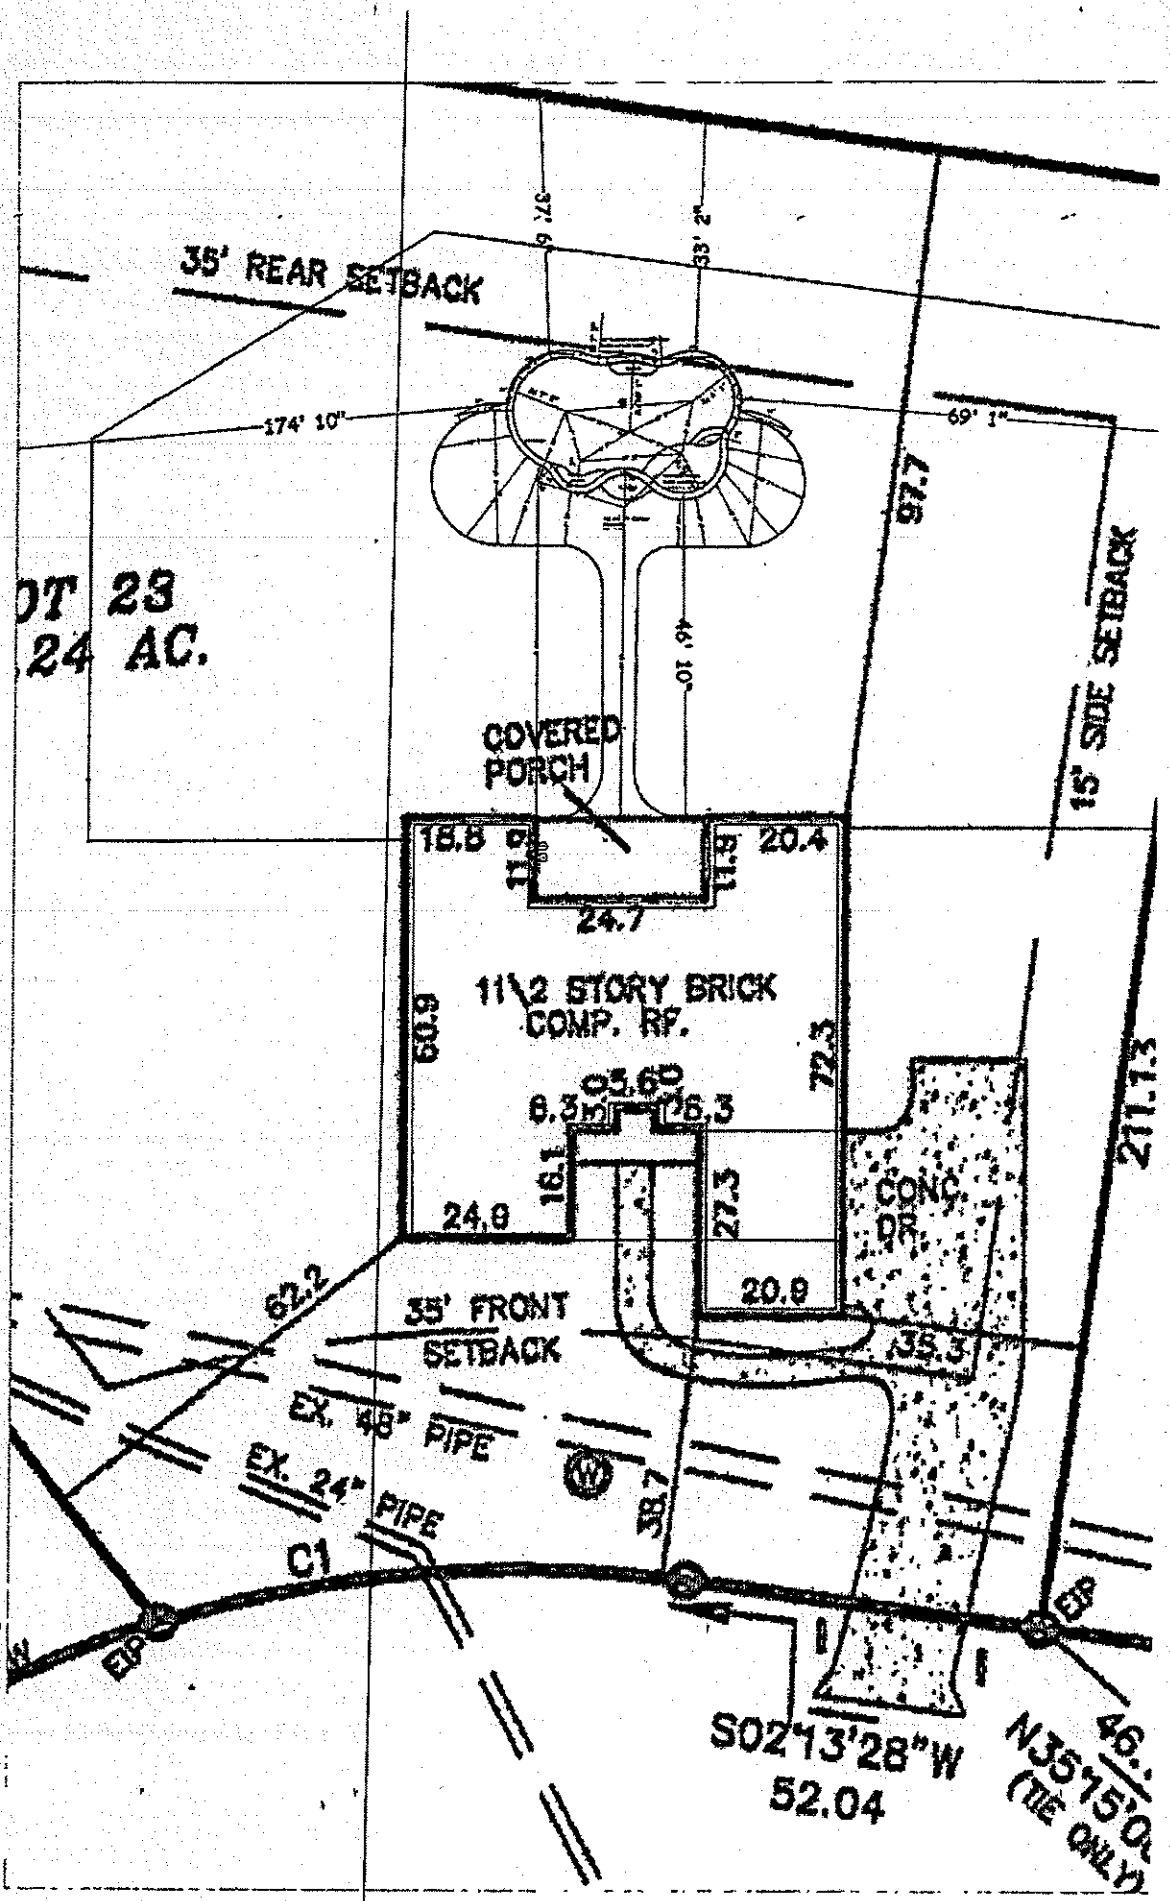
35' REAR SETBACK
174' 10"
69' 1"
97.7
15' SIDE SETBACK
OT 23
.24 AC.
COVERED PORCH
18.8
11.8
1.8
20.4
24.7
11\2 STORY BRICK
COMP. RF.
60.9
72.3
6.3
5.6
16.3
16.1
27.3
24.8
CONC. DR.
211.13
20.9
62.2
35' FRONT SETBACK
35.3
EX. 48" PIPE
EX. 24" PIPE
C1
EP
EP
S02°13'28"W
52.04
N35°15'0
(TIE ONLY)