
Plan submitted for AC

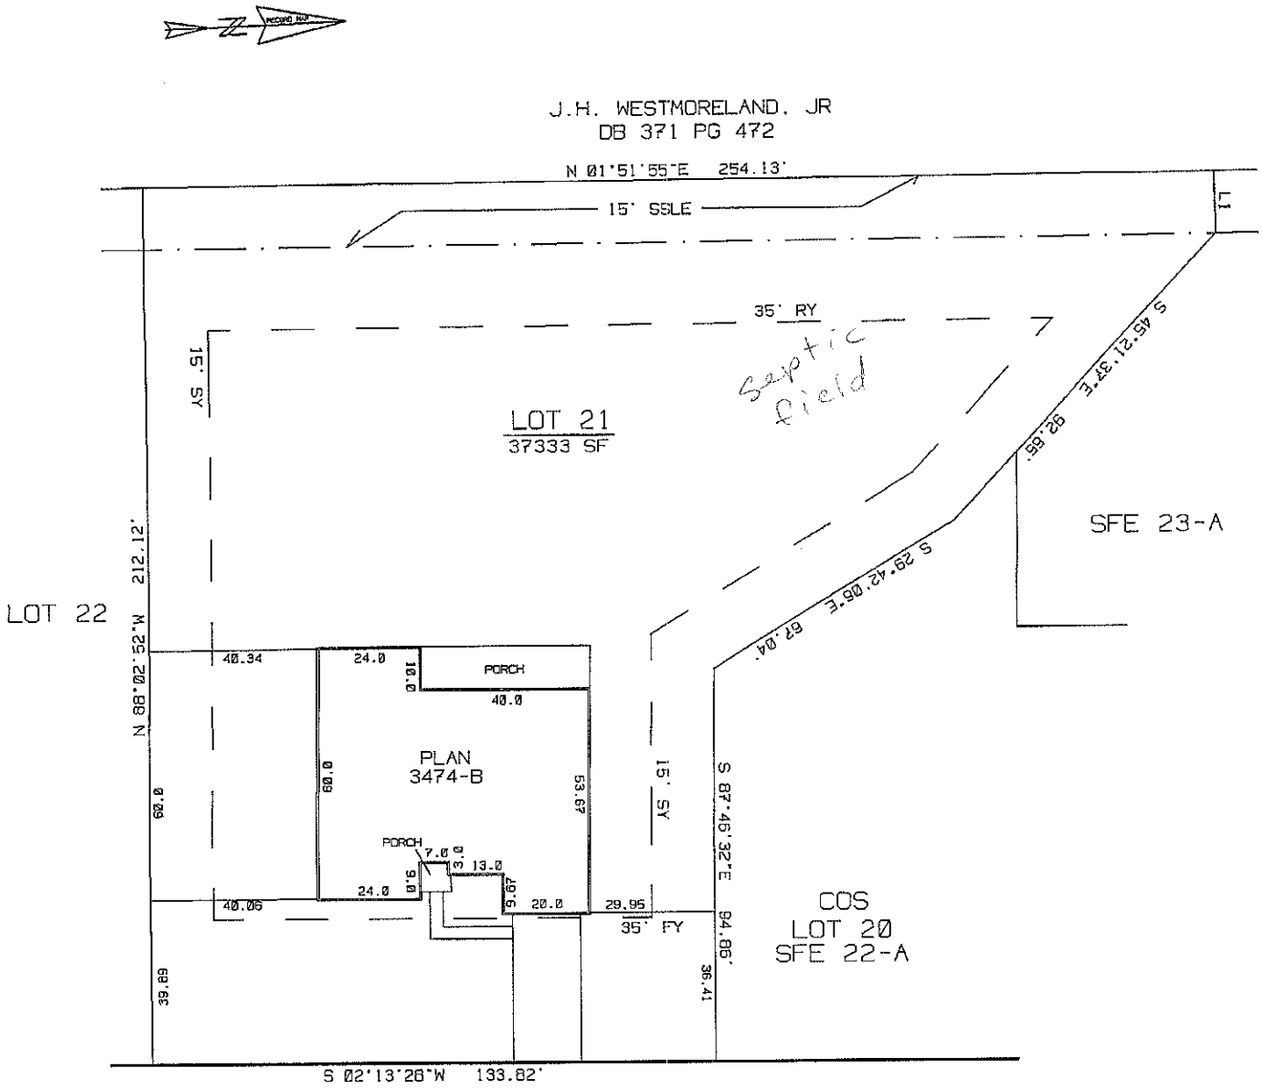

MILLS PLANTATION CIRCLE

50' PUBLIC R/W

LINE	BEARING	DISTANCE
L 1	S 88°08'05"E	15.00'

PRELIMINARY CONCRETE

HOUSE: 3933 SF
DRIVE: 752 SF TO B/C
SIDEWALK: 85 SF
PATIO: N/A
ADDITIONAL CONCRETE: N/A

TOTAL: 4770 SF

SCALE - 1" = 40'

0 20 40 60 80

ADAMS HOMES

PLOT PLAN
OF
_____ MILLS PLANTATION DRIVE
LOT 21 OF GEORGIA MILLS PLANTATION (REVISED)
BARRINGER TWSP., IREDELL COUNTY, N.C.

MAP RECORDED IN BOOK 54
AT PAGE 82

REVISED DATE: 02/24/2011
REVISED DATE: 02/22/2011
AD GEO 8
DATE: 11/15/10
DSK AD18 GM21
DRAWN BY TAJ/ESJ/TAJ