IREDELL COUNTY HEATLH DEPARTMENT

PAGE 2: *SITE PLAN WORKSHEET*

SEE THE SAMPLE SITE PLAN BELOW. INCOMPLETE SITE PLANS WILL BE RETURNED TO YOU FOR COMPLETION AND MAY RESULT IN A DELAY IN THE ISSUANCE OF YOUR SEPTIC SYSTEM PERMIT!!!

Place an (X) beside each item as you complete the site plan:

- ✓ **Property Line measurements are clearly identified...**
- ✓ **All proposed structures are indicated...**
  ***SHOW:** proposed house or business footprint, wells, water lines, patios, pools and decks, and any other item that will occupy space on the site*
- ✓ **Front and side setbacks from property line...**
- ✓ **Preferred driveway location and configuration, preferred well location...**
- ✓ **Area you prefer your septic system to be placed...**
- ✓ **North arrow, or other sufficient indicator of direction...**

Circle N/A on the following if appropriate:

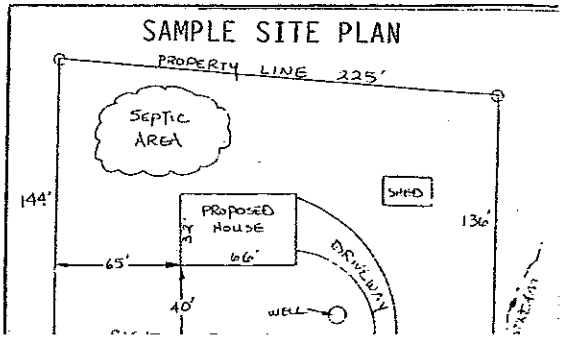
- ____ **Location of septic systems and wells within 100' of your property...** (N/A)
- ____ **Location of easements and rights of ways on your property...** (N/A)
- ____ **Location of any designated wetlands on the property...** (N/A)

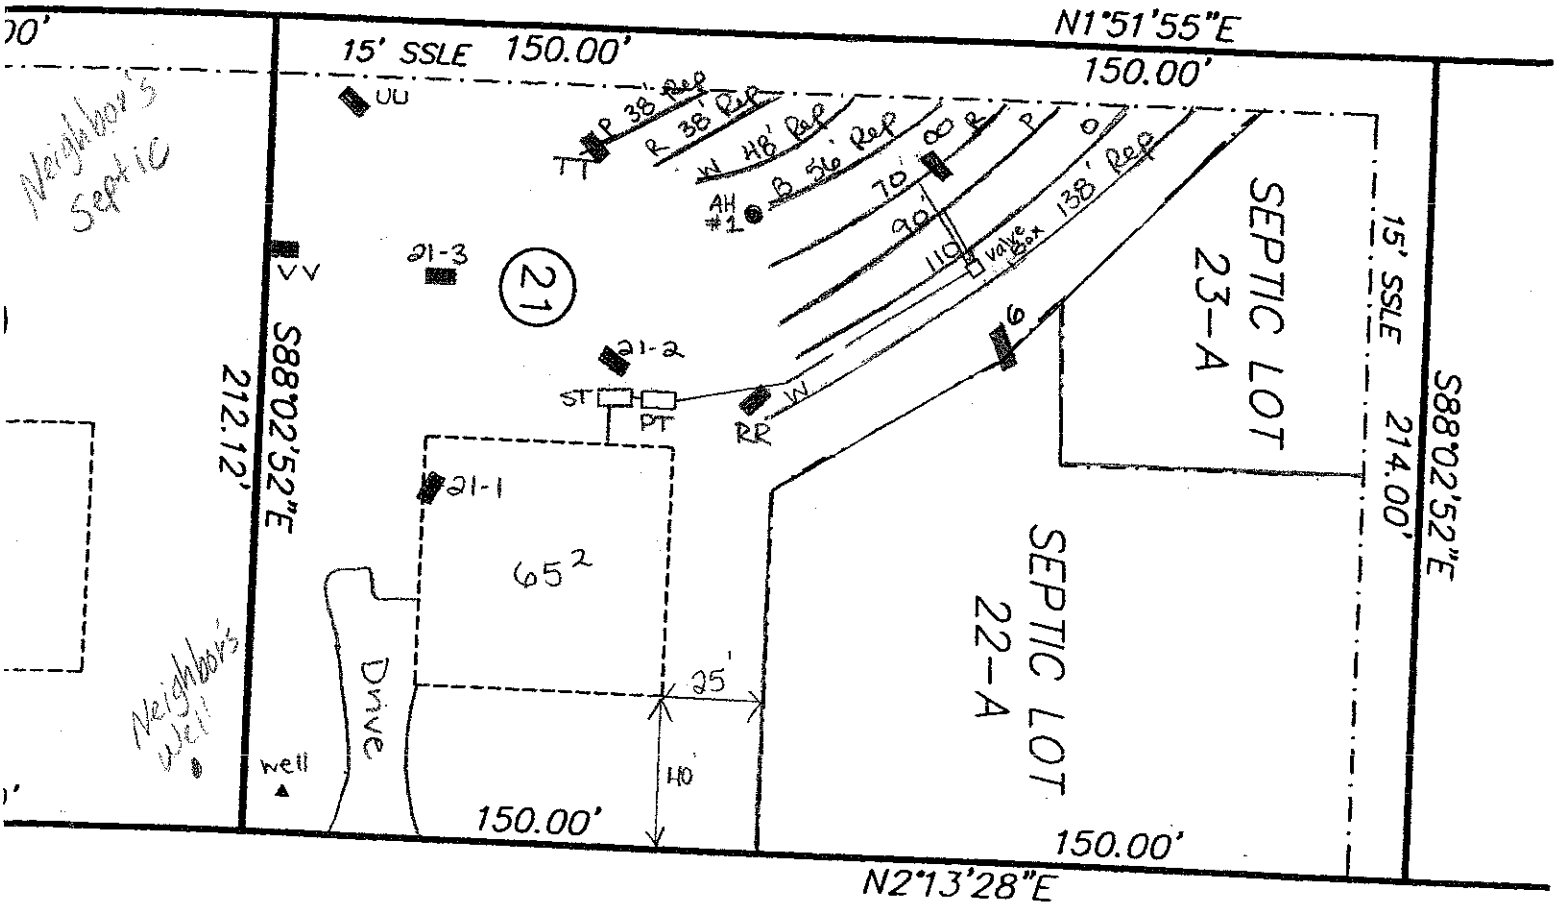
Signature: Kathleen Saunders
Property owner or owner's legal representative signature (SIGNATURE REQUIRED)

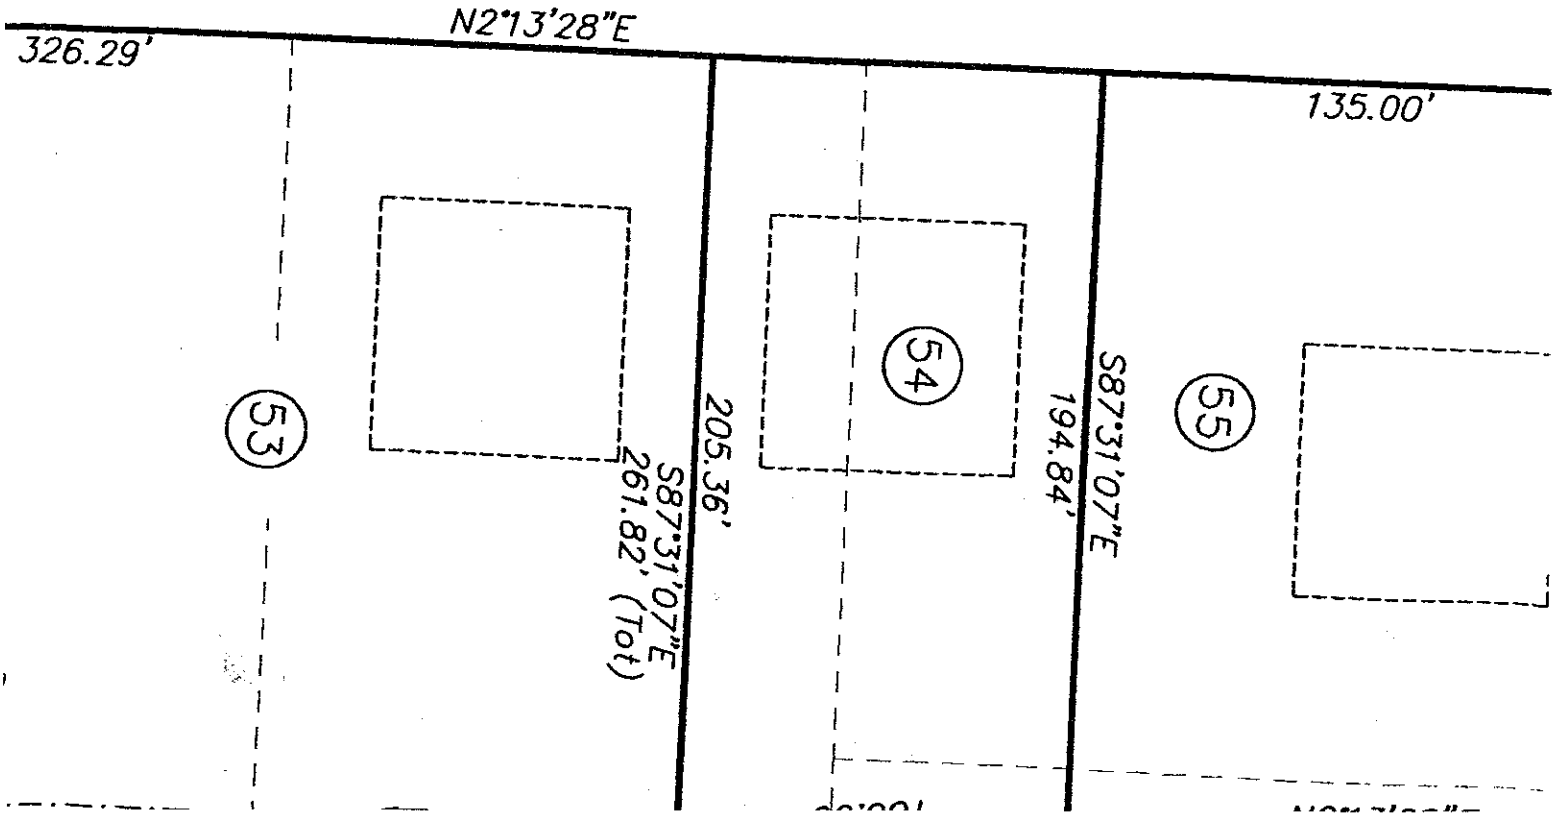
1/2/08
DATE

USE THIS SPACE TO DRAW YOUR SITE PLAN

Please See Attached




N1°51'55"E
150.00'
15' SSLE
150.00'
Neighbor's Septic
UU
P 38' Rep
R 38' Rep
W HB' Rep
B 56' Rep
AH #1
70'
90'
110'
Valve Box
138' Rep
SEPTIC LOT 23-A
15' SSLE
214.00'
S88°02'52"E
21-3
21
21-2
ST
PT
RR
W
212.12'
S88°02'52"E
21-1
65²
Drive
25'
Neighbor's well
well
40'
150.00'
SEPTIC LOT 22-A
150.00'
N2°13'28"E


N2°13'28"E
326.29'
135.00'
53
54
55
205.36'
S87°31'07"E
261.82' (Tot)
S87°31'07"E
194.84'