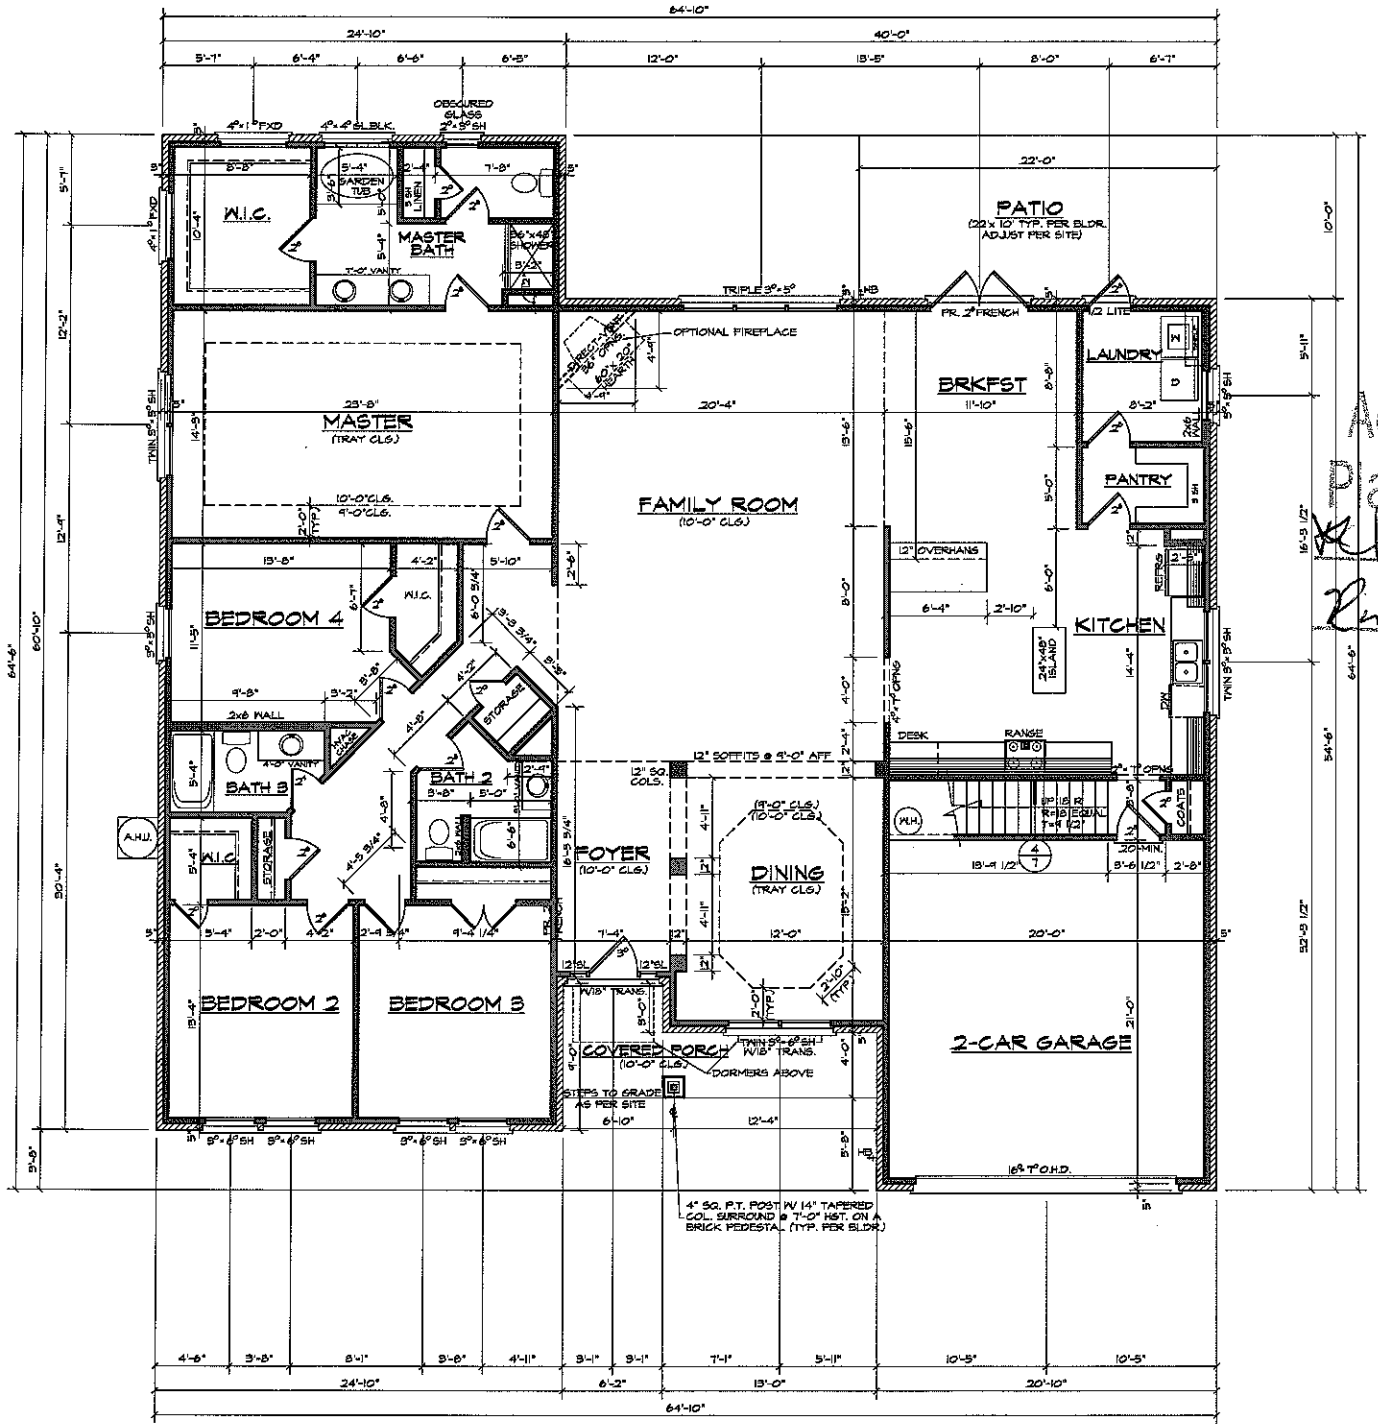



Acknowledgem
Plans Submitta

## FIRST FLOOR PLAN

9'-0" CLG. HGT. U.N.O.
SET WINDOWS @ 7'-0" U.N.O.