DEPARTMENT OF ENVIRONMENT AND NATURAL RESOURCES
DIVISION OF ENVIRONMENTAL HEALTH
ON-SITE WASTEWATER SECTION

Sheet ___ of ___
PROPERTY ID #: _____
COUNTY: _____

SOIL/SITE EVALUATION
for ON-SITE WASTEWATER SYSTEM

OWNER: Georgia Mills Plantation
ADDRESS: _____ APPLICATION DATE _____
PROPOSED FACILITY: House PROPOSED DESIGN FLOW (.1949): _____ DATE EVALUATED: _____
LOCATION OF SITE: Lot 19 PROPERTY SIZE: _____
WATER SUPPLY: ☐ Private ☐ Public ☐ Well ☐ Spring ☐ Other _____ PROPERTY RECORDED: _____
EVALUATION METHOD: ☐ Auger Boring ☐ Pit ☐ Cut TYPE OF WASTEWATER: ☒ Sewage ☐ Industrial Process ☐ Mixed

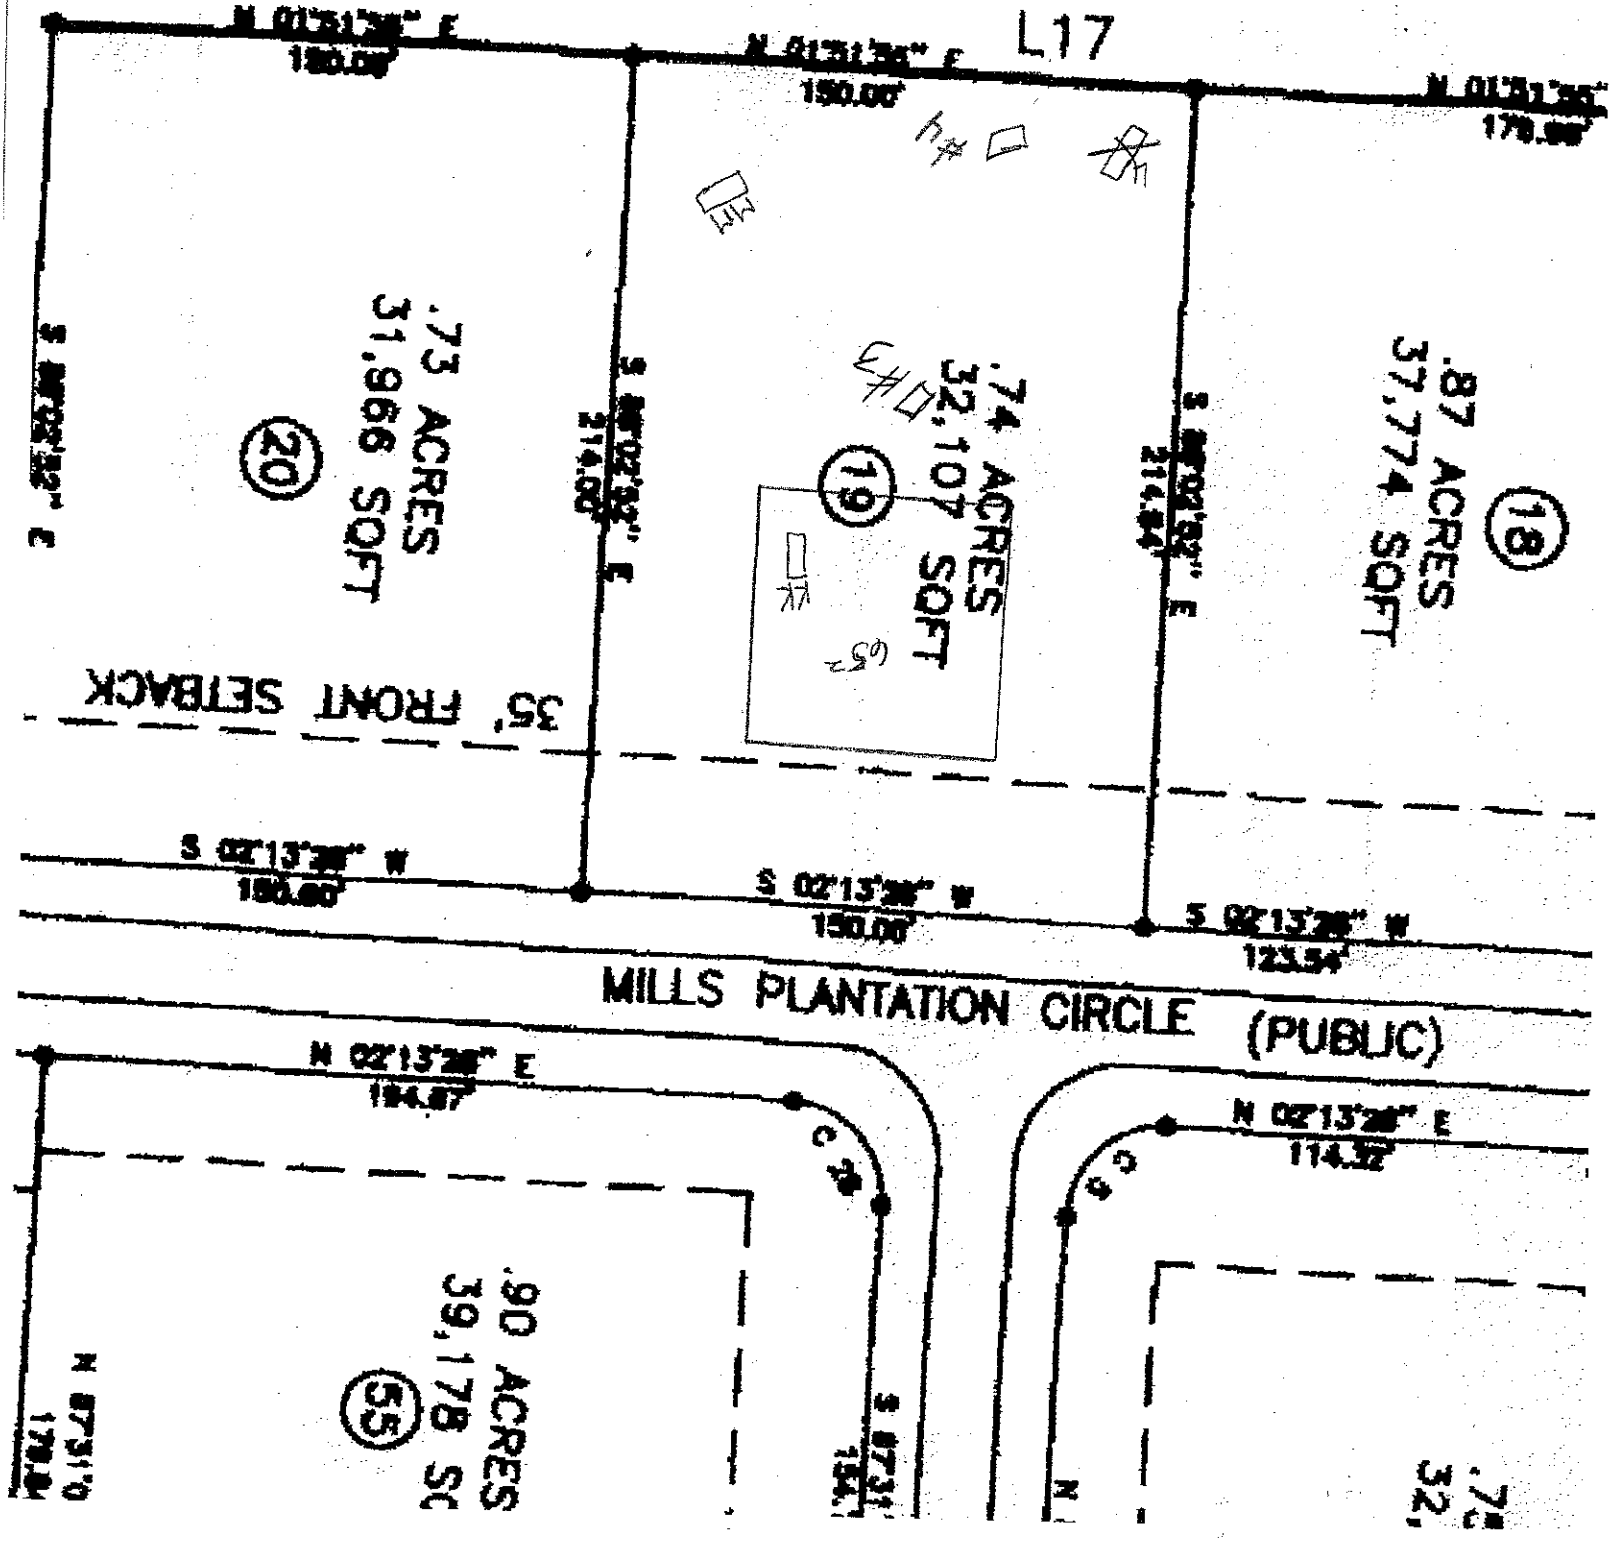
PROFILE #	.1940 LANDSCAPE POSITION/ SLOPE %	HORIZON DEPTH (IN.)	SOIL MORPHOLOGY (.1941)		OTHER PROFILE FACTORS				PROFILE CLASS & LTAR
			.1941 STRUCTURE/ TEXTURE	.1941 CONSISTENCE/ MINERALOGY	.1942 SOIL WETNESS/ COLOR	.1943 SOIL DEPTH	.1956 SAPRO CLASS	.1944 RESTR HORIZ	
K	L	0-6	Mo GR SL	FR NS/NP	Br				
		6-20	Mo SBK CL	FR SS/SP	Red		F sap/Mica		0.3
		20-48	WK SBK CL	FR SS/SP	Red		C sap/Mica		PS
K									
M	L	0-7	Mo GR SCL	FR SS/SP	Br Red				
M		7-39	WK ABK C	FR SS/SP	Red				
		39-51	WK SBK CL	FR SS/SP	Red		F sap		0.3
									PS
3		0-26	mo sbk c	fr ss sp	Red				
		26-38	wk sbk cl	fr ss sp	Red	c-sap			
		38-56	mass sl	sap	f-cl inc.				.3

DESCRIPTION	INITIAL SYSTEM	REPAIR SYSTEM
Available Space (.1945)		
System Type(s)		
LTAR		

OTHER FACTORS (.1946): _____
SITE CLASSIFICATION (.1948): _____
EVALUATED BY: Kathleen Saunders
OTHER(S) PRESENT: _____

COMMENTS: _____

), JR


L17
N 01°31'36" E
150.00'
N 01°31'36" E
150.00'
N 01°31'36" E
170.00'
.73 ACRES
31,966 SQFT
20
.74 ACRES
32,107 SQFT
19
.87 ACRES
37,774 SQFT
18
35' FRONT SETBACK
S 02°13'36" W
150.00'
S 02°13'36" W
150.00'
S 02°13'36" W
123.54'
MILLS PLANTATION CIRCLE (PUBLIC)
N 02°13'36" E
194.87'
C 2
N 02°13'36" E
114.32'
C 3
.90 ACRES
39,178 SQ
55