


194'
P5
MILLS PLANTATION CIRCLE (PUBLIC)
80'
P6
150'
150'
150'
35' FRONT SETBACK
.79 ACRES
34,356 SQFT
.77 ACRES
33,461 SQFT
.75 ACRES
32,632 SQFT
.72 ACRES
31,367 SQ
Drive
Well
29-3
29-1
29-2
ST
PT
652
225'
220'
214'
45' Repair B
28' Repair
125'
125'
Valve Box
107' Repair
77' Repair
28
29
30
L16
150'
150'
150'
N 87° 12' 02" W 1797.45'
15'
100'
100'
100'
DANIEL H. NEWTON
TERESA I. NEWTON
874-1986
61' from property Line 35' Rep

THIS IS TO CERTIFY THAT ON THE 8TH DAY OF MARCH, 2010, I SURVEYED THE PROPERTY SHOWN ON THIS PLAT AND THAT THE TITLE LINES AND THE WALLS OF THE BUILDINGS IF ANY ARE SHOWN HEREON. THIS SURVEY DOES NOT INTEND TO MEET GS47-30/21-56 RECORDING REQUIREMENTS.

SIGNED _____
JOHN D. LOWERY NCPLS L-4530


DSK JL213
GM29

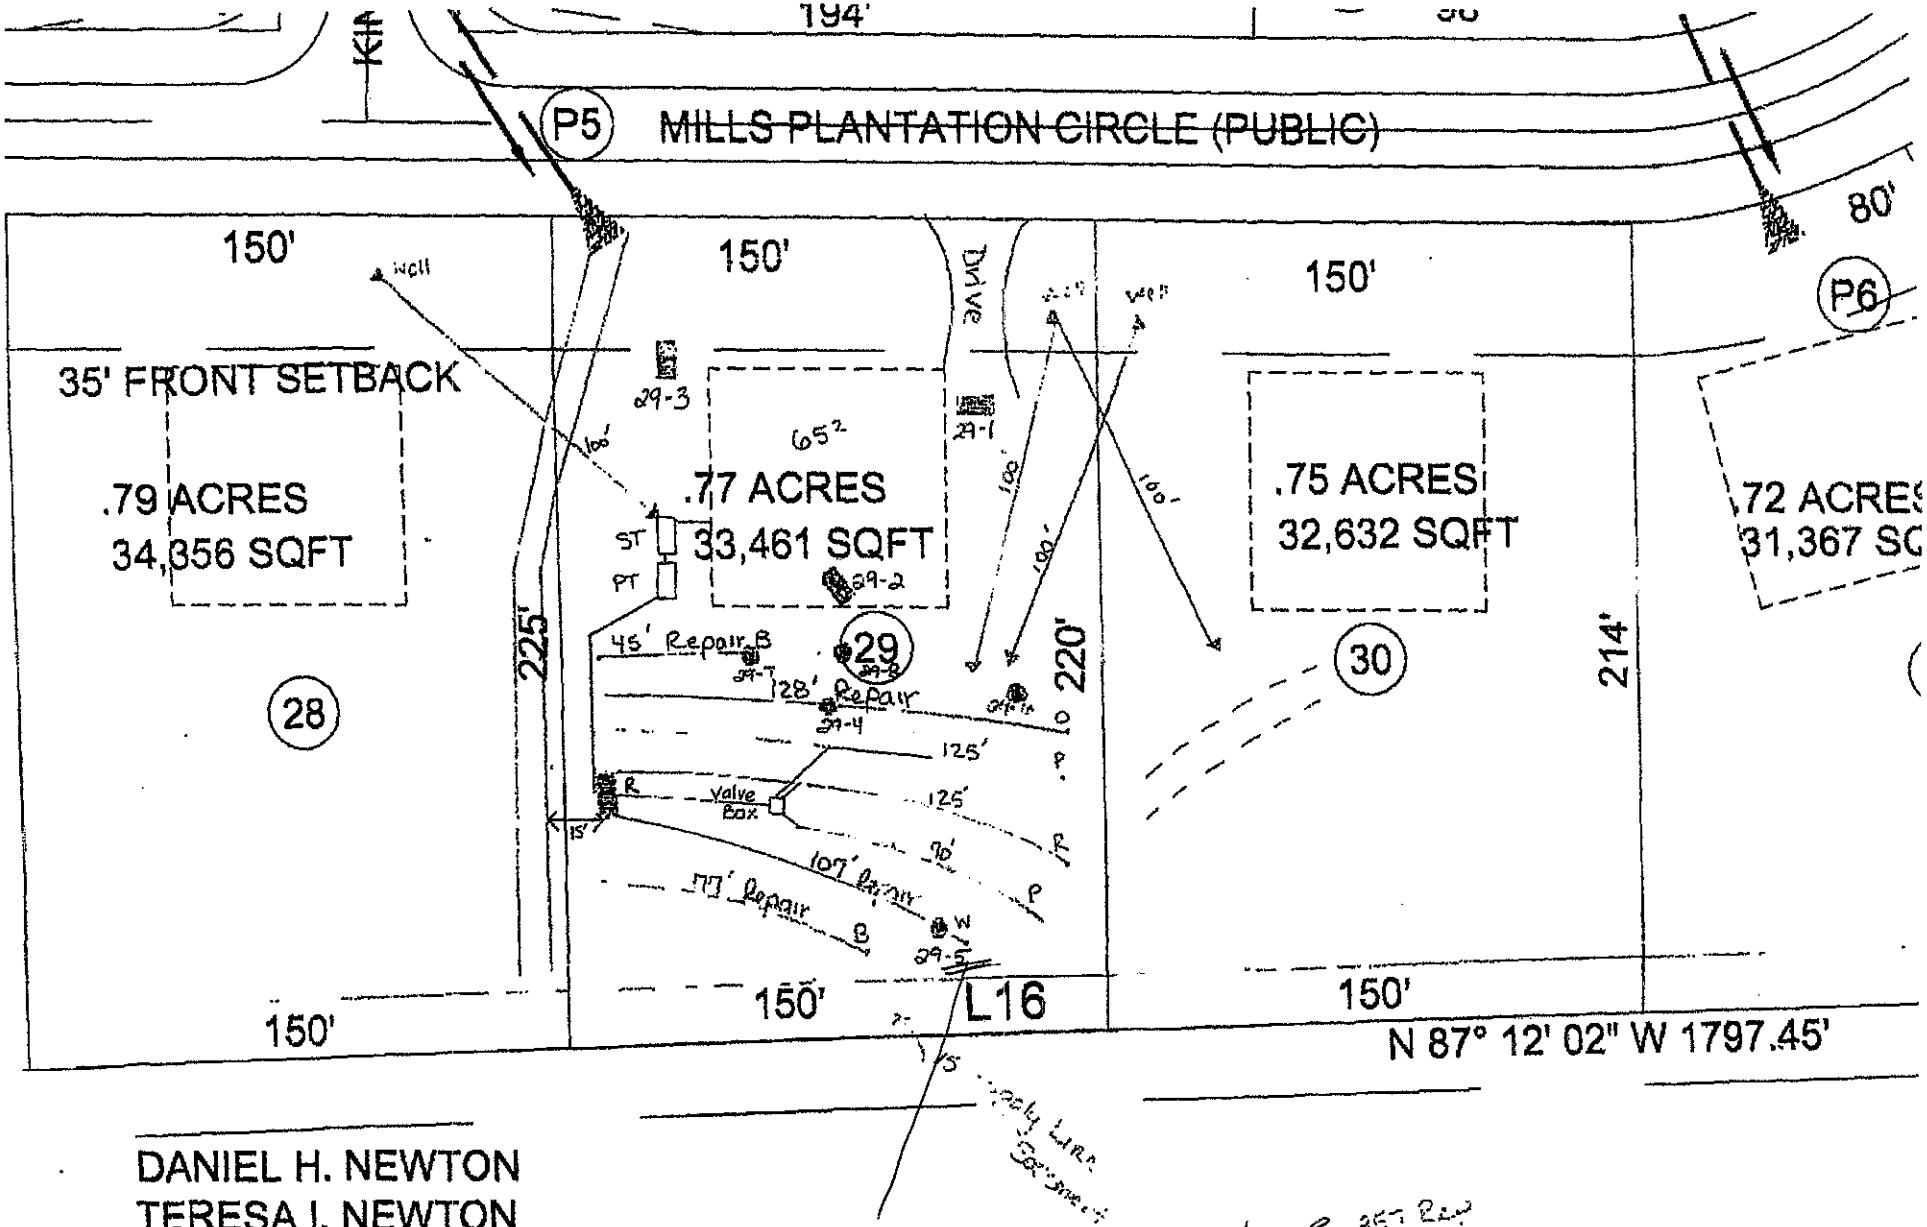

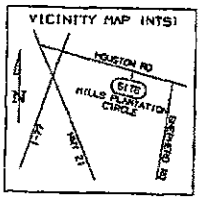

NORTH CAROLINA PROFESSIONAL SEAL L-4530 LAND SURVEYOR JOHN D LOWERY

N/F
TERESA I. NEWTON
DB 1905-320

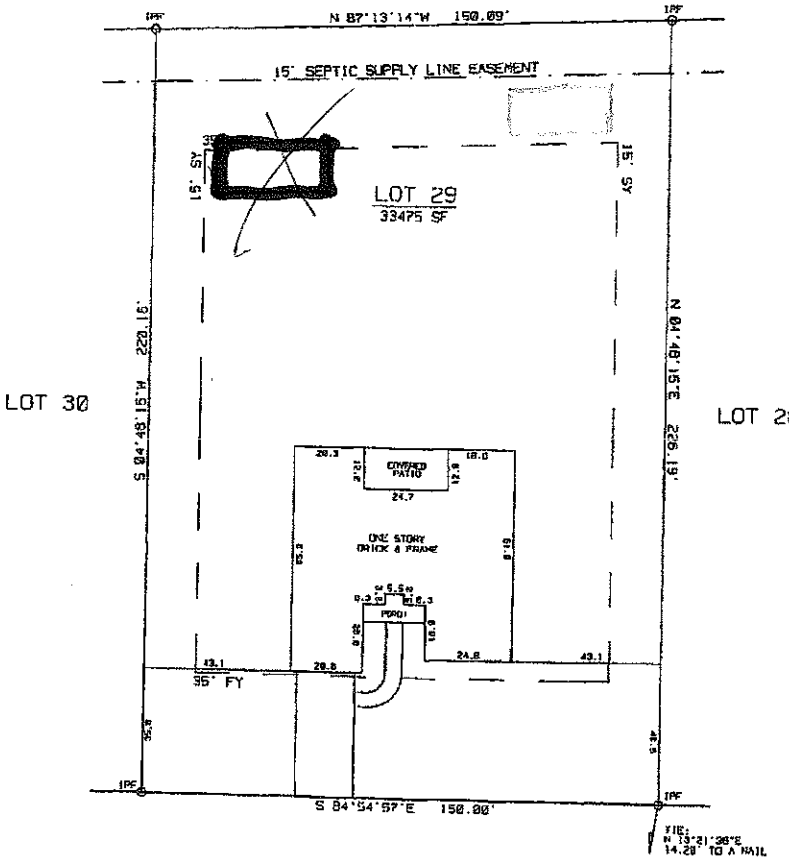

MILLS PLANTATION CIRCLE

50' PUBLIC R/W

NOTE: U.G. UTILITIES IN AREA SERVING OTHER PROPERTIES.
THIS PROPERTY SUBJECT TO ANY EASEMENTS OR RIGHT-OF-WAYS OF RECORD.
SEE RECORD PLAT FOR FURTHER NOTES.

IPF - IRON PIN FOUND
IPS - IRON PIN SET
BC - BACK OF CURB
CM - CONCRETE MONUMENT
PSDE - PUBLIC STORM DRAIN EASEMENT
S.T. - SIGHT TRIANGLE
FY - FRONT YARD
SY - SIDE YARD
RY - REAR YARD
FPE - FLOOD PROTECTION ELEVATION

SCALE - 1" = 40'

0 20 40 60 80


PHYSICAL SURVEY

OF

197 MILLS PLANTATION CIRCLE
LOT 29 OF GEORGIA MILLS PLANTATION (RECOMBINATION)
BARRINGER TOWNSHIP, IREDELL COUNTY, N.C.
PROPERTY OF JAMES BRYANT MARKHAM & AMANDA SIGMON

MAP RECORDED IN BOOK 54
AT PAGE 82

JENKINS & LOWERY PLS P.A.
P.O. BOX 1169
WAXHAW, NC 28173
PHONE: (704) 821-3350

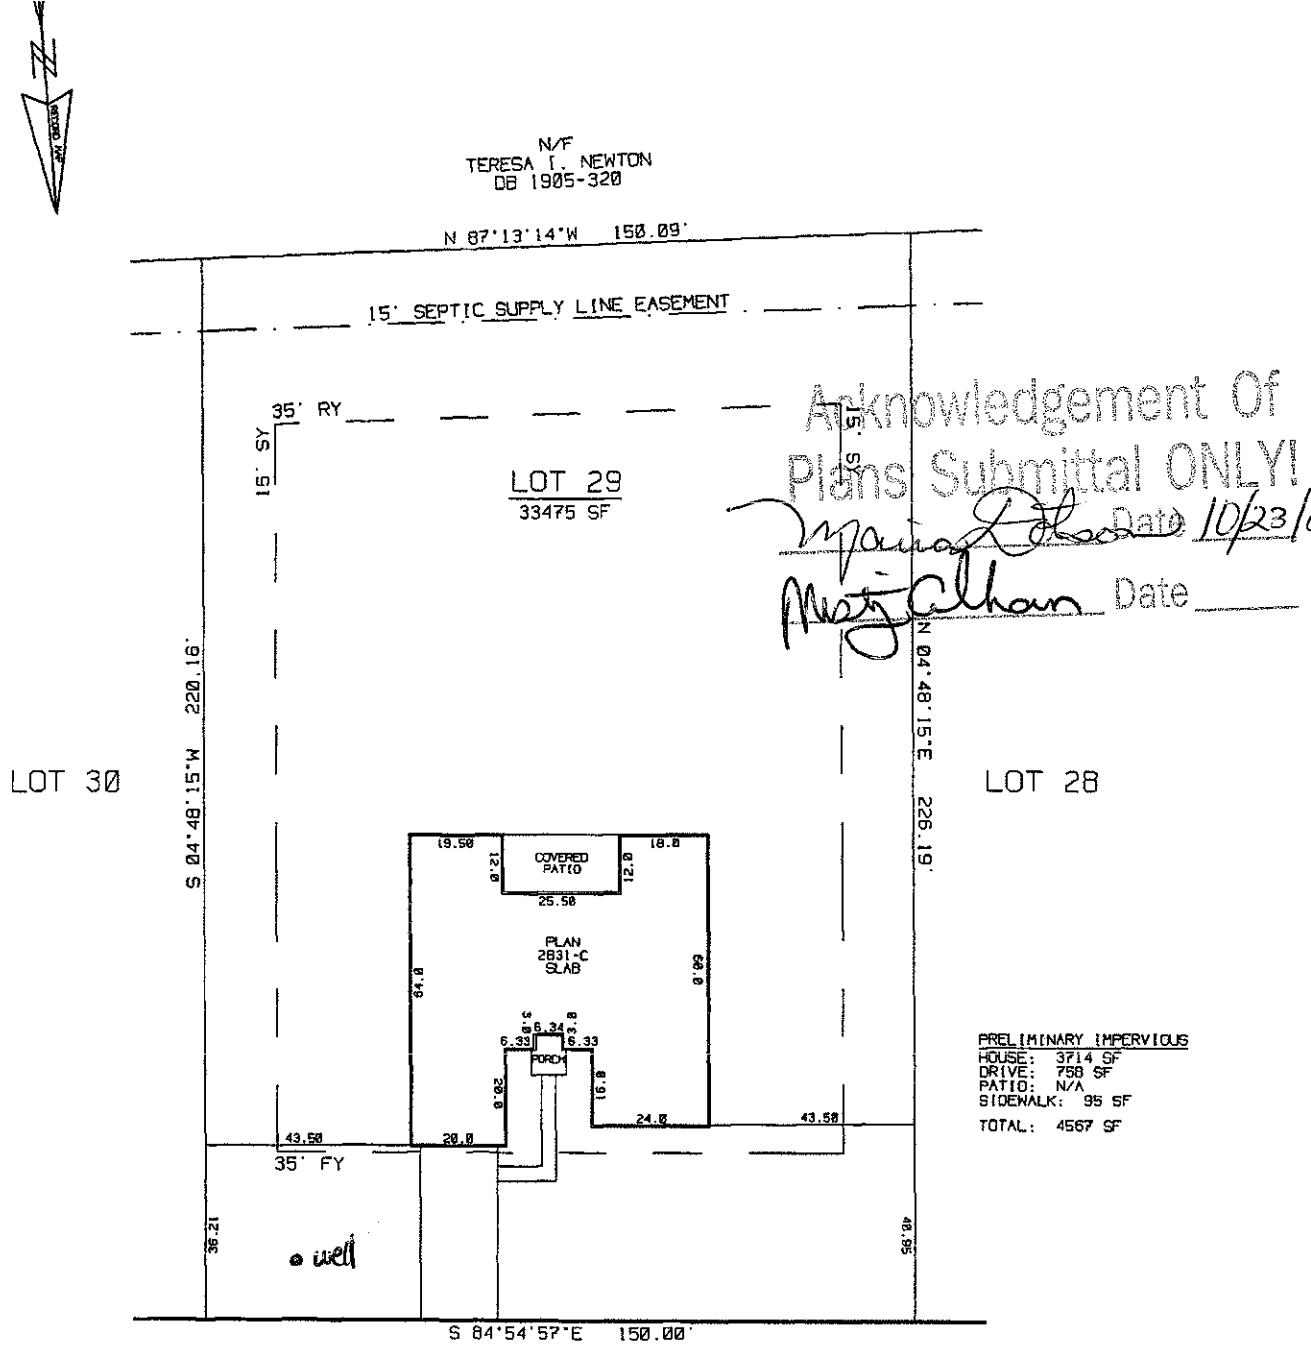

MILLS PLANTATION CIRCLE

50' PUBLIC R/W

NOTE: U.G. UTILITIES IN AREA SERVING OTHER PROPERTIES.
THIS PROPERTY SUBJECT TO ANY EASEMENTS OR RIGHT-OF-WAYS OF RECORD.
SEE RECORD PLAT FOR FURTHER NOTES.

IPF - IRON PIN FOUND
IPS - IRON PIN SET
BC - BACK OF CURB
CM - CONCRETE MONUMENT
PSDE - PUBLIC STORM DRAIN EASEMENT
S.T. - SIGHT TRIANGLE

SCALE - 1" = 40'

0 20 40 60 80

ADAMS HOMES

PLOT PLAN

OF
197 MILLS PLANTATION CIRCLE
LOT 29 OF GEORGIA MILLS PLANTATION
BARRINGER TOWNSHIP, IREDELL COUNTY, N.C.

MAP RECORDED IN BOOK 54
AT PAGE 82

ADGEO#8
DSK AD#16 GM29
DATE: 10/15/09
DRAWN: CLJ