
Acknowledgement of
Plans Submittal ONLY!

Heather Ford RA Date 5-8-2015

Date 5-21

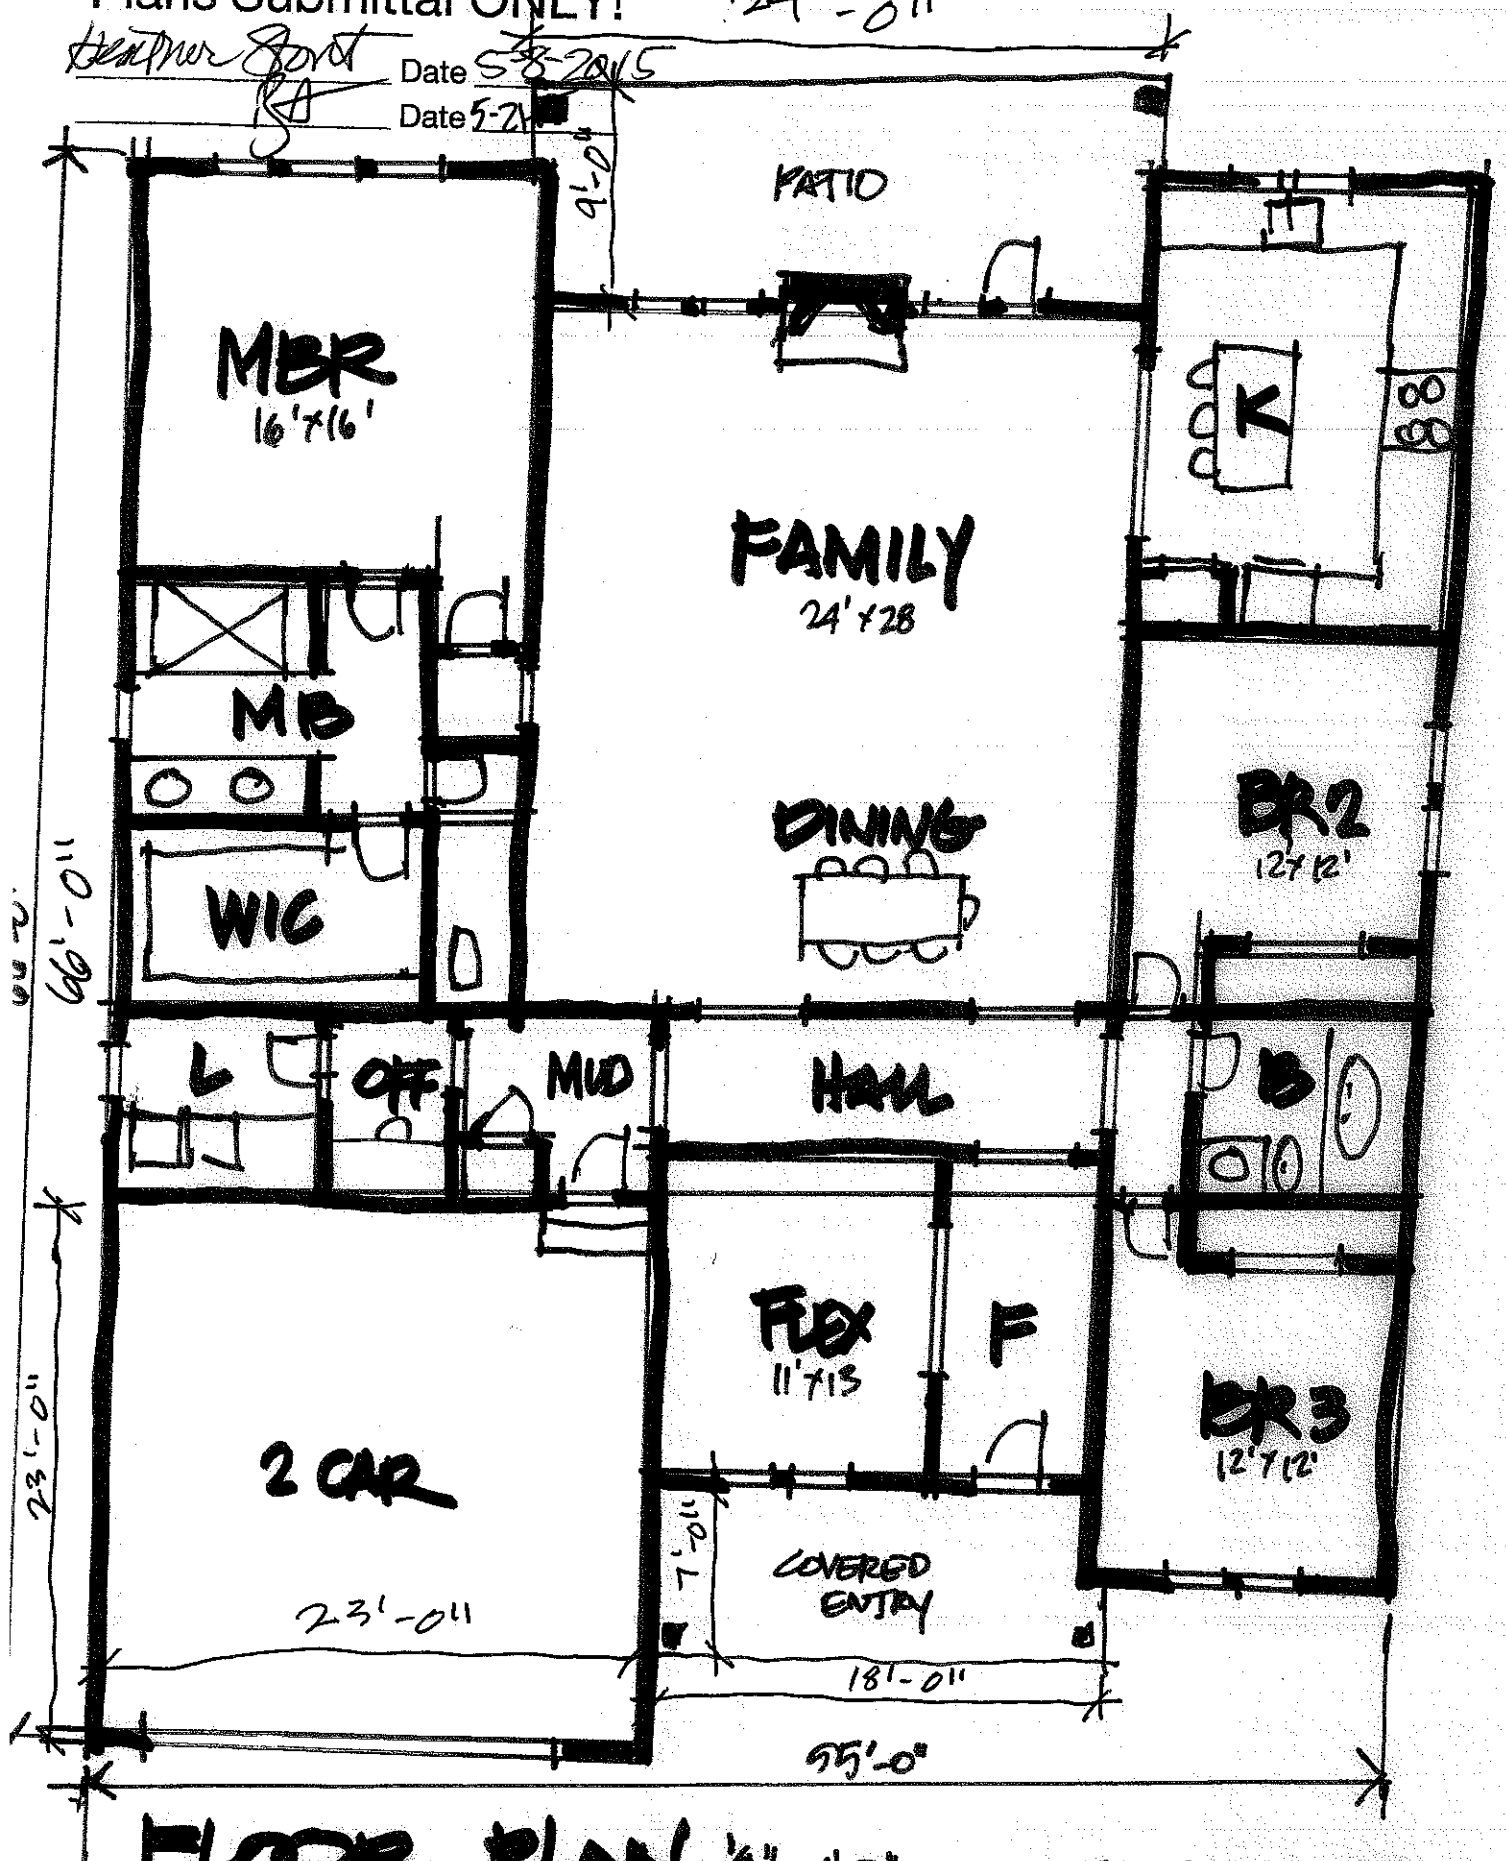

FLOOR PLAN 1/8" = 1'-0"

LOT 54 GEORGIA MILLS

2560 Ø