IREDELL COUNTY HEALTH DEPARTMENT *ENVIRONMENTAL HEALTH DIVISION*:

SITE PLAN WORKSHEET

SEE THE "SAMPLE SITE PLAN" BELOW. ***INCOMPLETE SITE PLANS WILL BE RETURNED TO YOU FOR COMPLETION AND MAY RESULT IN A DELAY IN THE ISSUANCE OF YOUR SEPTIC SYSTEM PERMIT!!!***

Place an (X) beside each item as you complete the site plan:

____ Property Line measurements are clearly identified… **X All proposed structures are indicated…**

SHOW: proposed house or business footprint, wells, water lines, patios, pools and decks, and any other item that will occupy space on the site


Y Front and side setbacks from property line… **X Preferred driveway location and configuration, preferred well location…**

X Area you prefer your septic system to be placed… **X North arrow, or other sufficient indicator of direction…**

Circle N/A on the following if appropriate:

N/A Location of septic systems and wells within 100' of your property… N/A

N/A Location of easements and rights of ways on your property… N/A **N/A Location of any designated wetlands on the property… N/A**

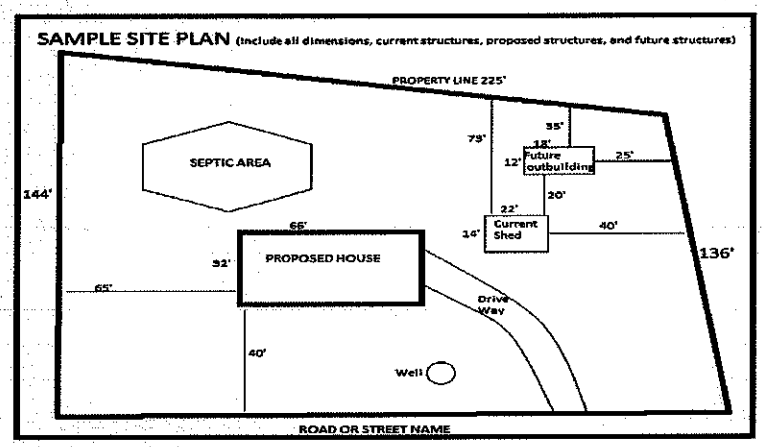

USE THIS SPACE TO DRAW YOUR SITE PLAN


See attached

Signature: Heather G. Auburn-Bost

REQUIRED **property owner or owner's legal representative signature.**

5.8.2015

DATE

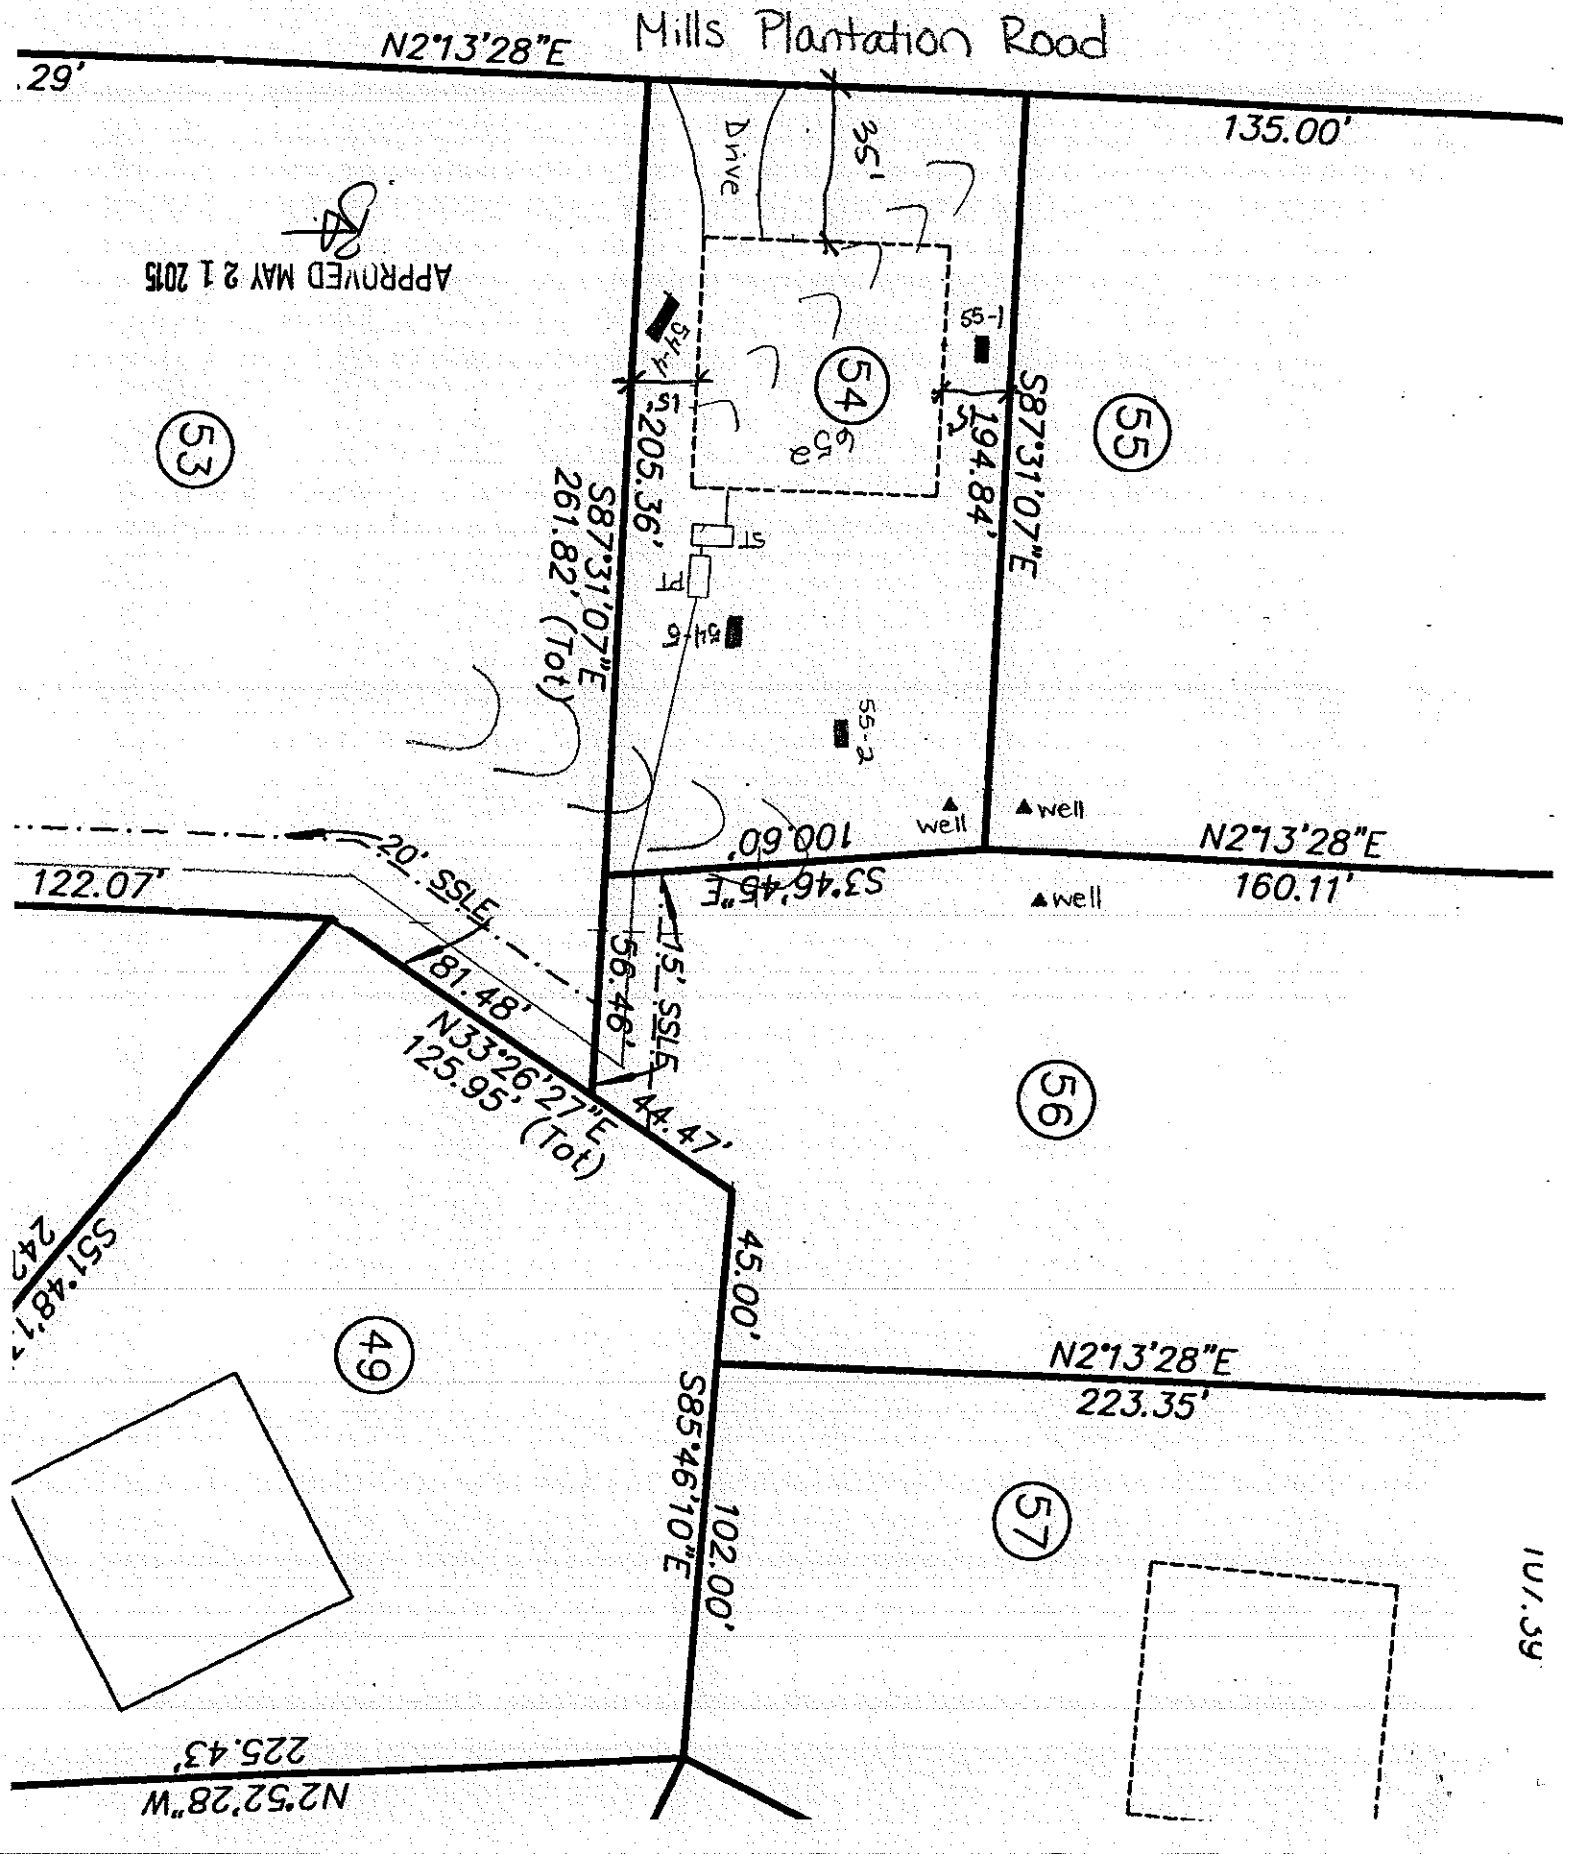
Mills Plantation Road
N2°13'28"E
135.00'
Drive
35'
APPROVED MAY 2 1 2015
54
53
55
55-1
55-2
S87°31'07"E
194.84'
S87°31'07"E
261.82' (Tot)
205.36'
100.60'
S3°46'45"E
N2°13'28"E
160.11'
well
well
well
20' SSLE
122.07'
81.48'
N33°26'27"E
125.95' (Tot)
56.46'
15' SSLE
44.47'
56
45.00'
N2°13'28"E
223.35'
S85°46'10"E
102.00'
57
49
N2°52'28"W
225.43'
107.39