IREDELL COUNTY HEATLH DEPARTMENT

PAGE 2: *SITE PLAN WORKSHEET*

SEE THE SAMPLE SITE PLAN BELOW. INCOMPLETE SITE PLANS WILL BE RETURNED TO YOU FOR COMPLETION AND MAY RESULT IN A DELAY IN THE ISSUANCE OF YOUR SEPTIC SYSTEM PERMIT!!!

Place an (X) beside each item as you complete the site plan:

- ✓ Property Line measurements are clearly identified…
- ✓ All proposed structures are indicated…
  SHOW: proposed house or business footprint, wells, water lines, patios, pools and decks, and any other item that will occupy space on the site
- ✓ Front and side setbacks from property line…
- ✓ Preferred driveway location and configuration, preferred well location…
- ✓ Area you prefer your septic system to be placed…
- ✓ North arrow, or other sufficient indicator of direction…

Circle N/A on the following if appropriate:

- ___ Location of septic systems and wells within 100' of your property… N/A
- ___ Location of easements and rights of ways on your property… N/A
- ___ Location of any designated wetlands on the property… N/A


Signature: _____
Property owner or owner's legal representative signature (SIGNATURE REQUIRED)


5-16-12
DATE

USE THIS SPACE TO DRAW YOUR SITE PLAN

Cell M. Abrams

704-576-3887

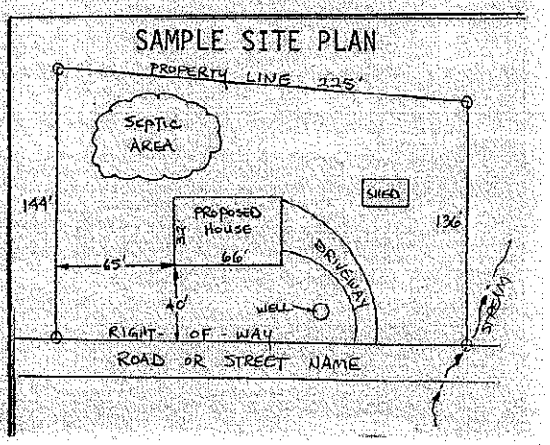

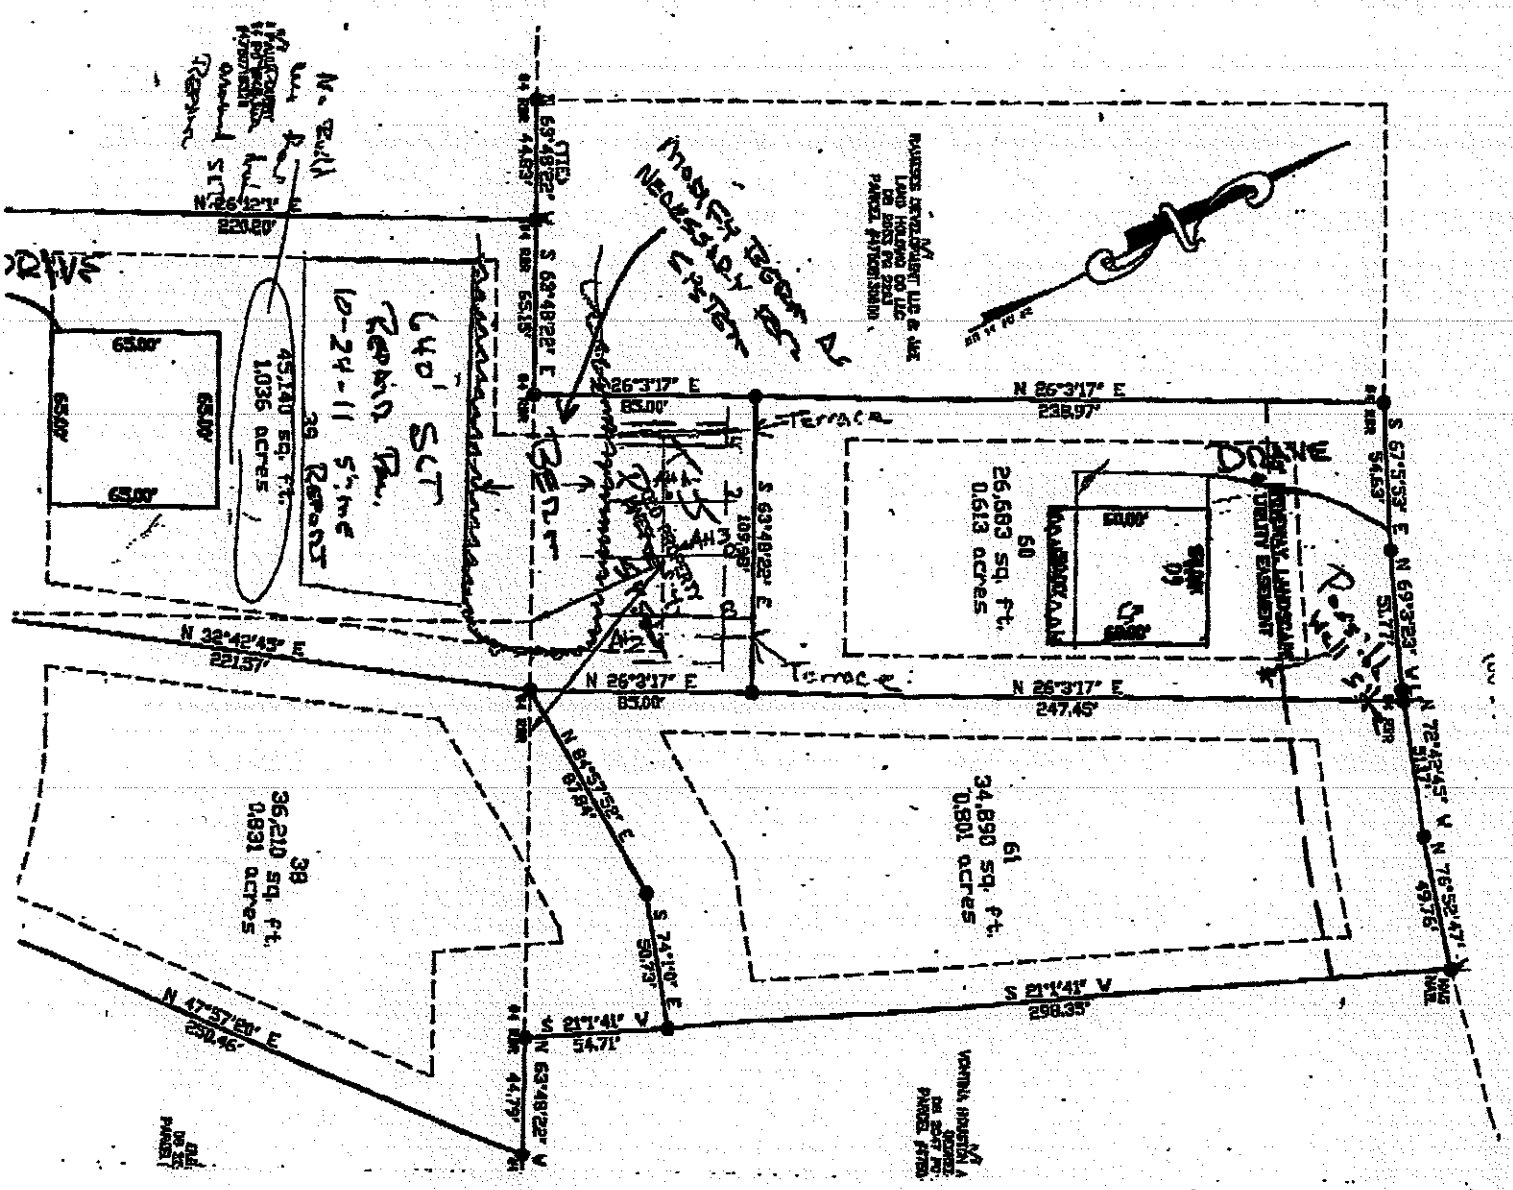
N 26°12'1" E
220.20'
S 63°48'22" E
55.15'
N 26°3'17" E
85.00'
N 26°3'17" E
238.97'
TERRACE
S 63°48'22" E
109.98'
N 26°3'17" E
85.00'
N 26°3'17" E
247.45'
N 32°42'43" E
221.57'
N 64°37'58" E
69.84'
S 74°10' E
58.73'
S 21°1'41" W
54.71'
S 21°1'41" W
298.35'
N 47°57'28" E
250.46'
N 63°48'22" W
44.79'
S 67°5'57" E
54.63'
N 69°32'23" W
55.77'
N 72°42'45" W
55.12'
N 76°52'47" W
49.76'
65.00'
65.00'
65.00'
65.00'
45,140 sq. ft.
1.036 acres
39
Reset
40' SCT
Road
10-24-11
Survey
26,693 sq. ft.
0.613 acres
60
34,890 sq. ft.
0.801 acres
61
36,210 sq. ft.
0.831 acres
38
UTILITY EASEMENT
DRIVE
Road
BERM