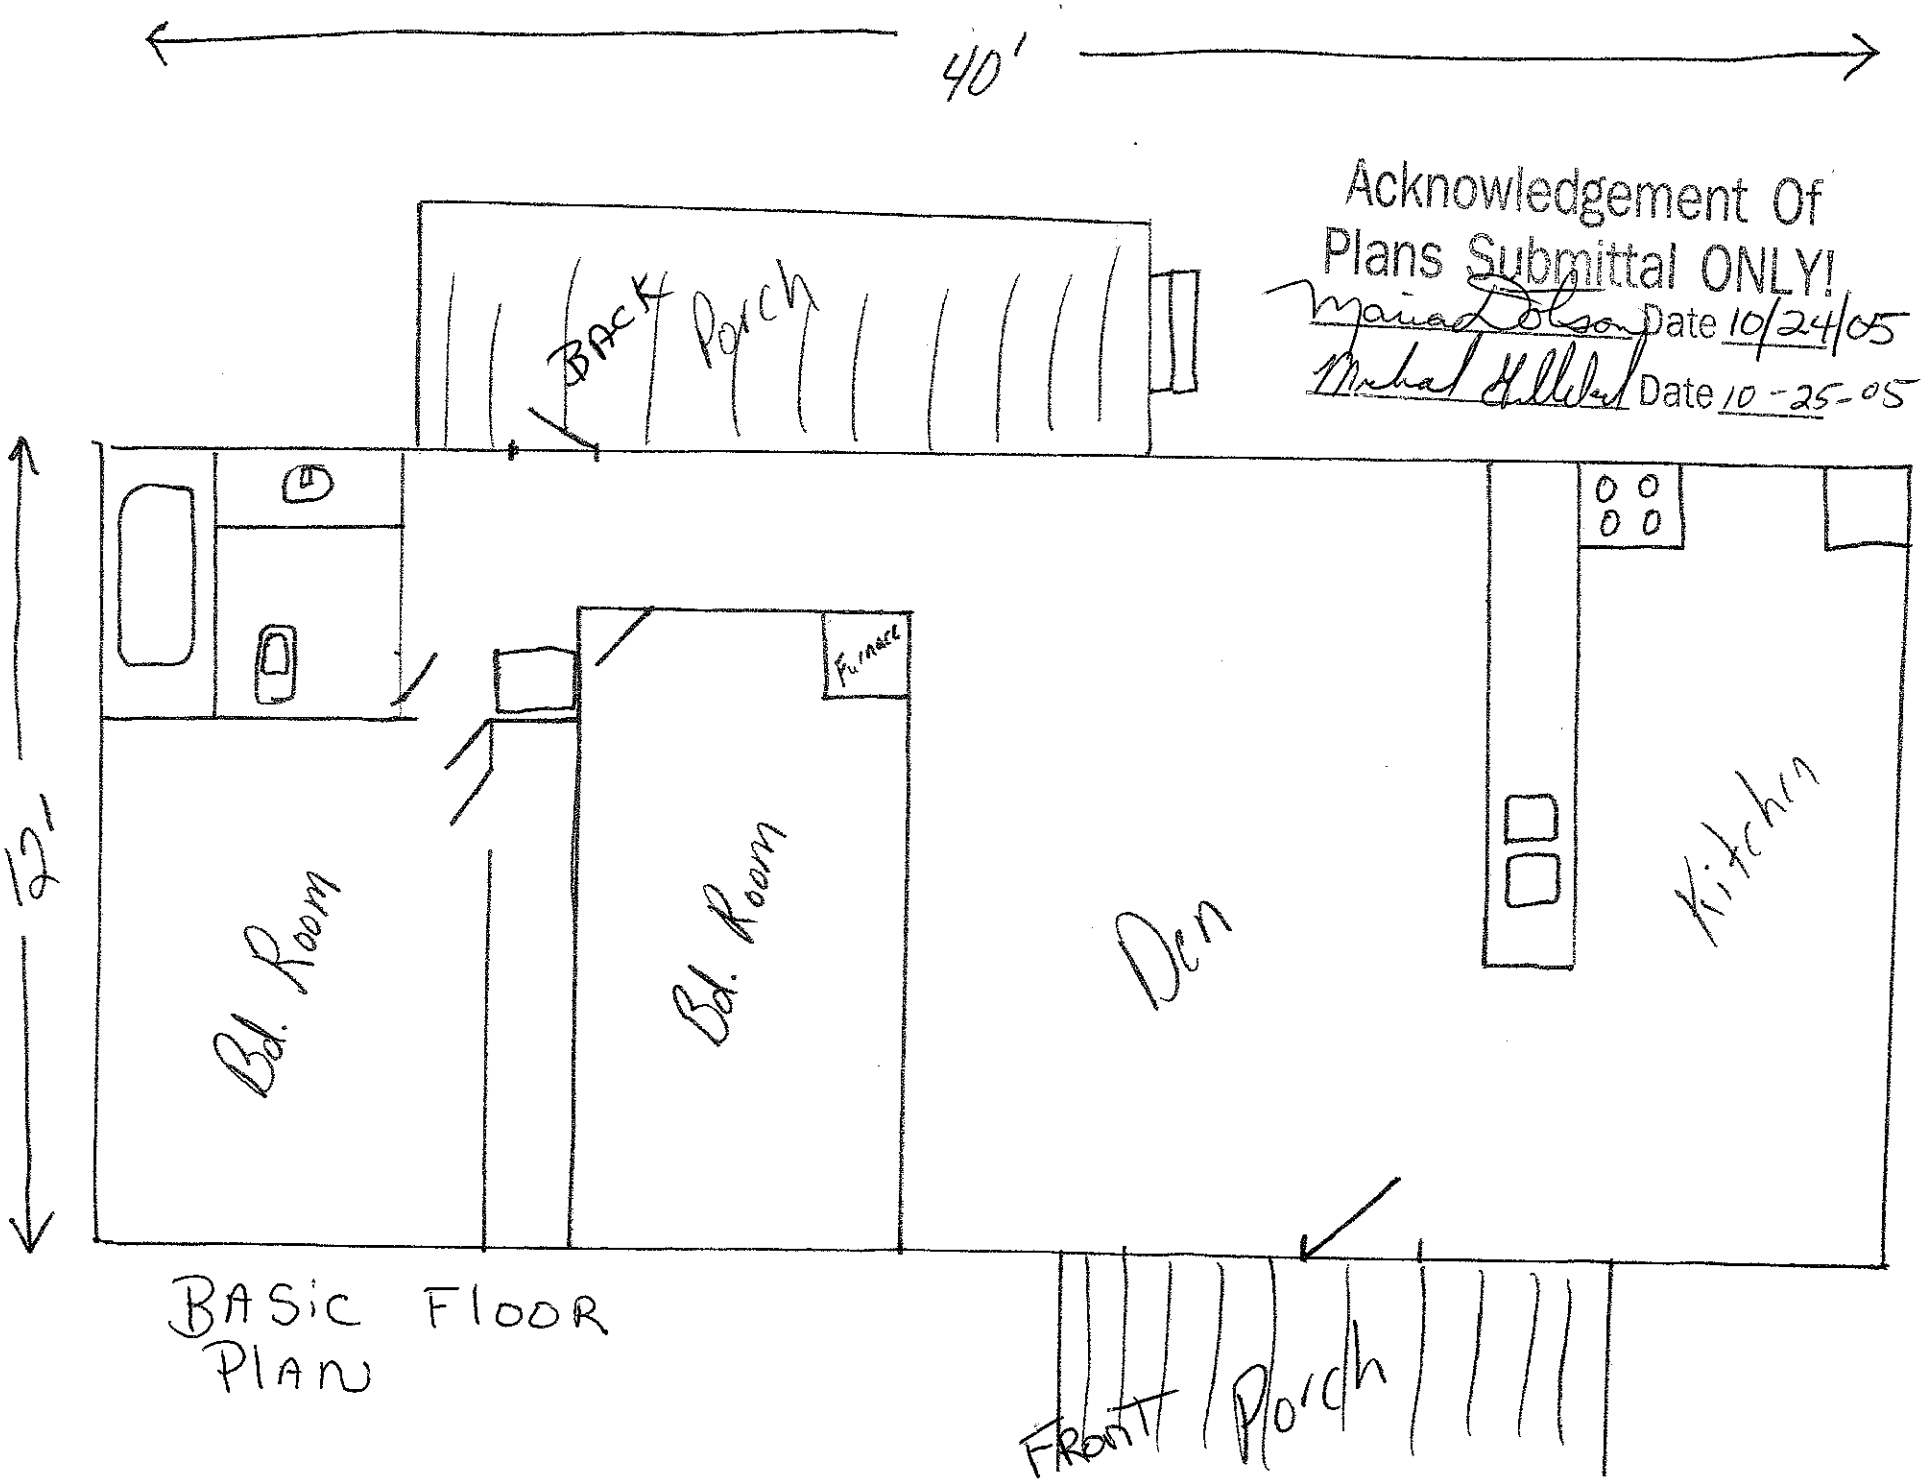


BASIC FLOOR PLAN