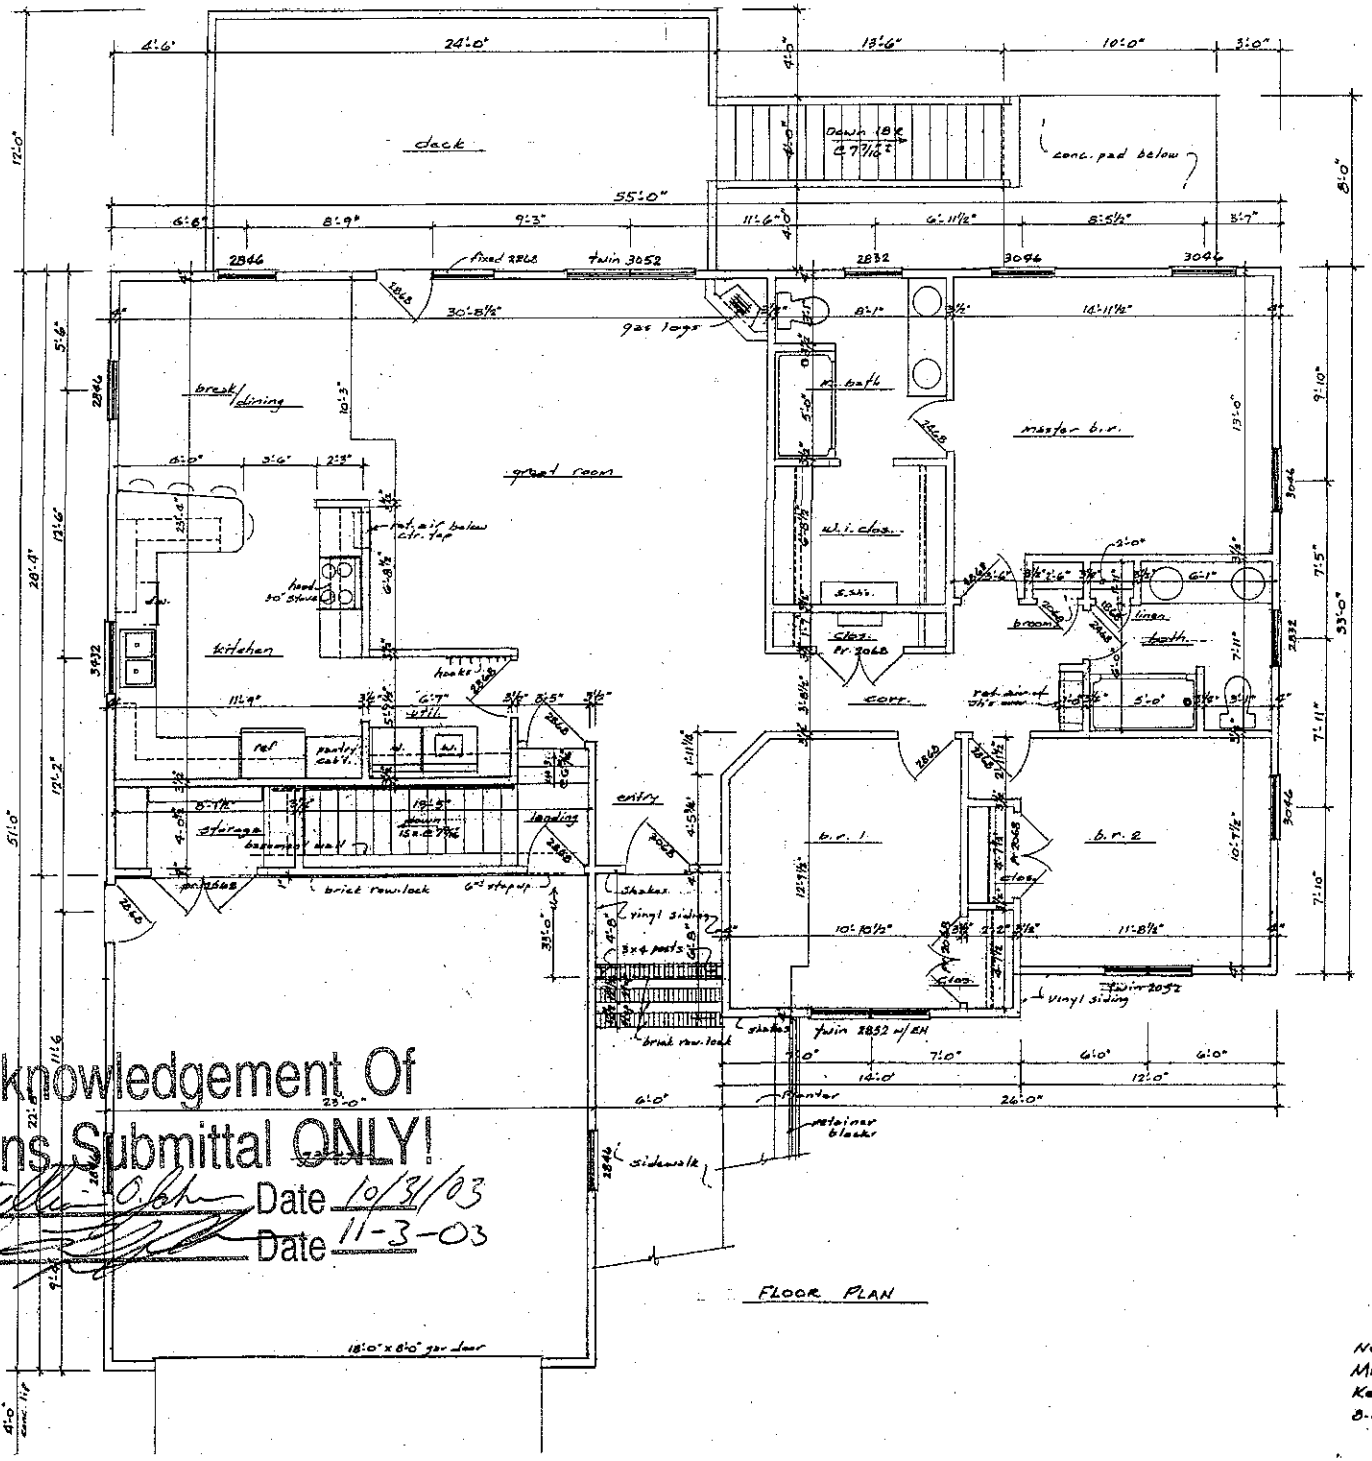


Acknowledgement Of
Plans Submittal ONLY!
Date 10/31/03
Date 11-3-03

Acknowledger
Plans Submitta

New Home for
Mr. LANCE LAUFENBURGER
Kelly Farmsteads - lot 18
8-13-03 K. Kelly
DWG. No. 1