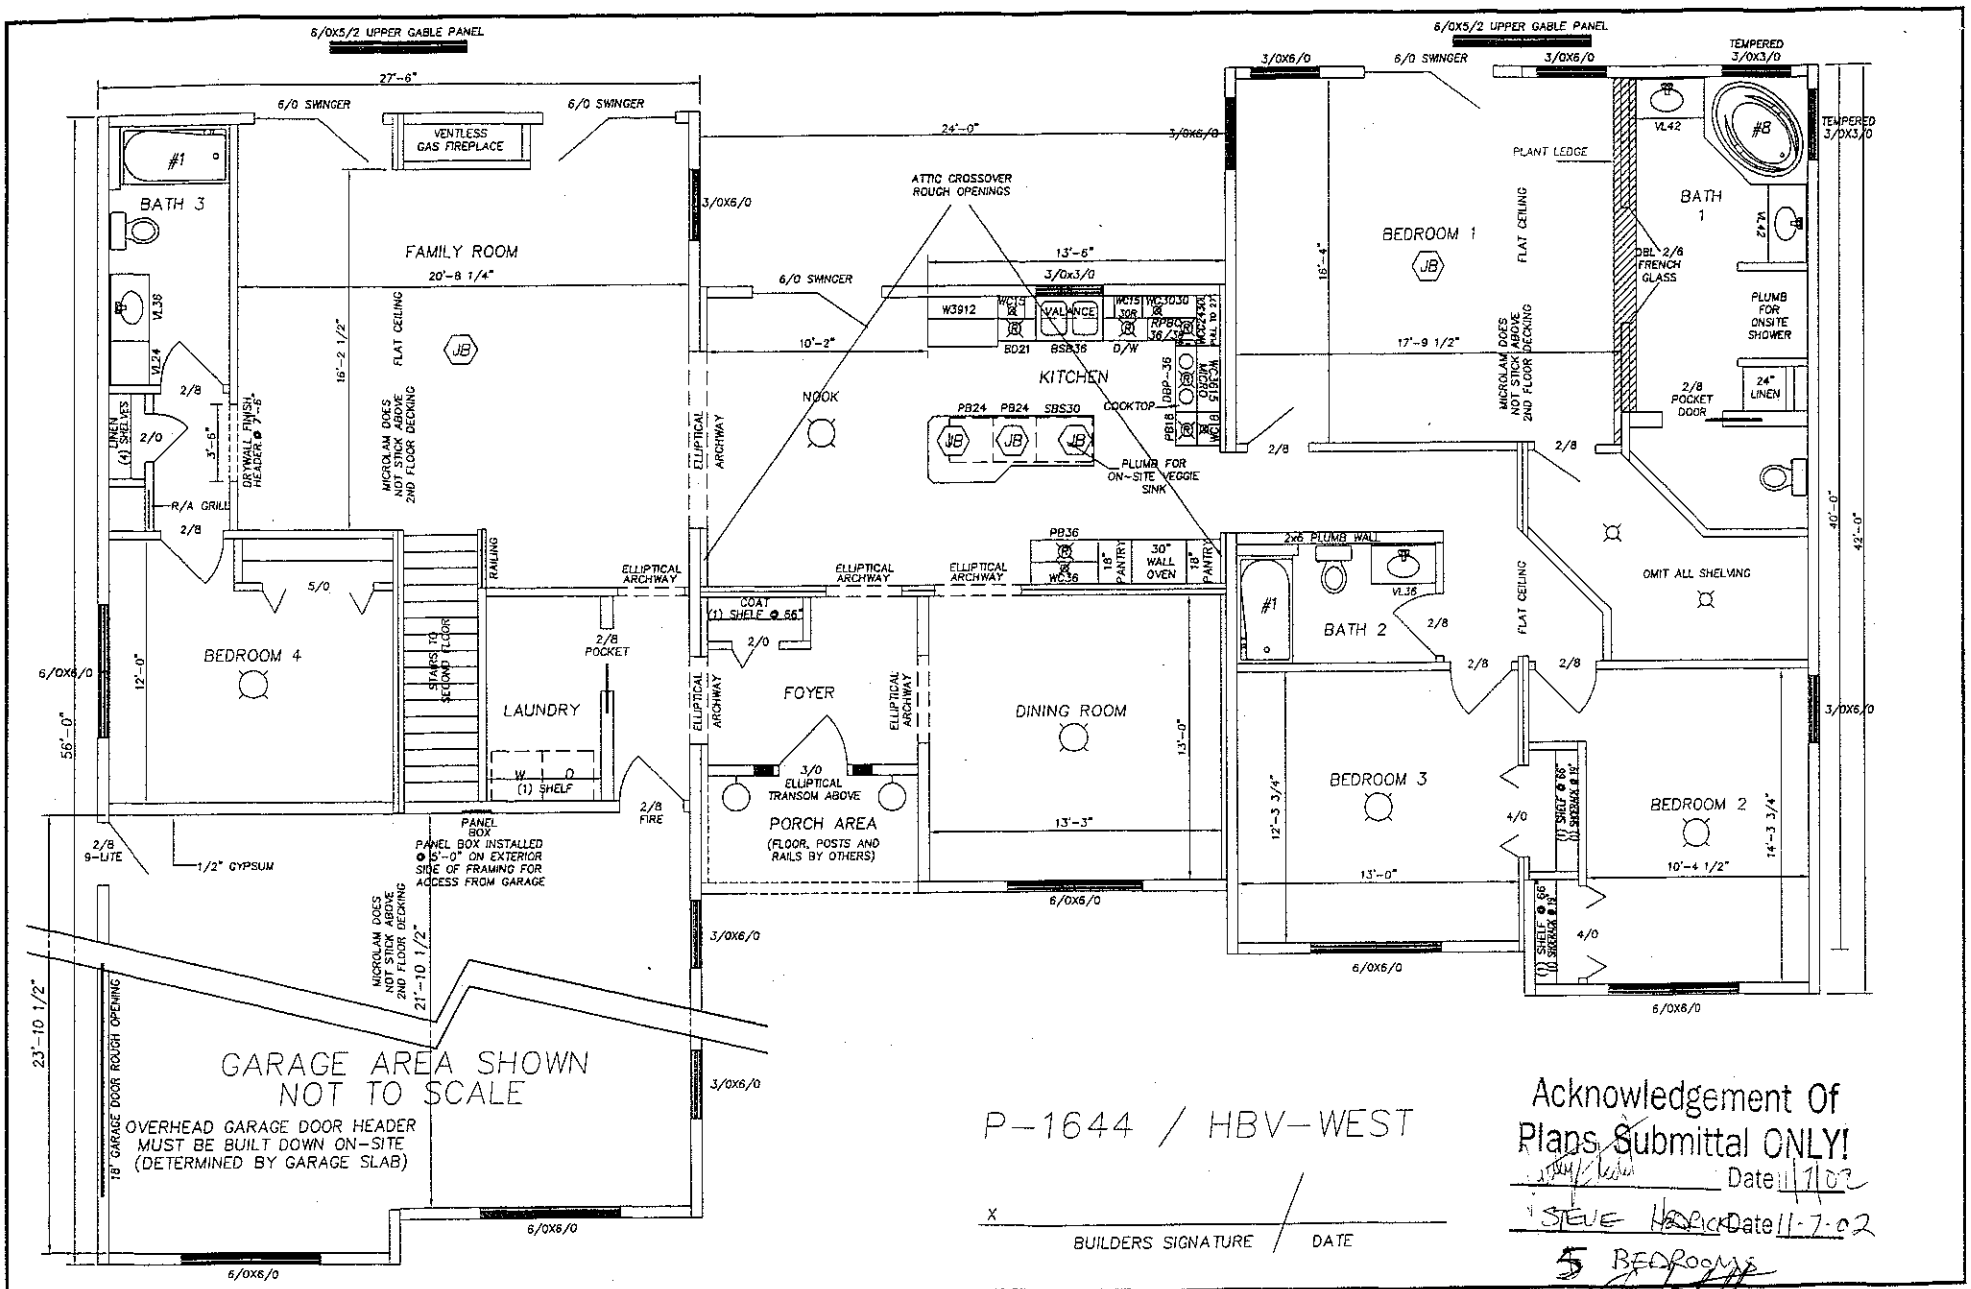


P-1644 / HBV-WEST

X _____ / _____

BUILDERS SIGNATURE / DATE

Acknowledgement Of Plans Submittal ONLY!

_____ Date 11/7/02


STEVE HADDICK Date 11-7-02

5 BEDROOMS

NOTES:

11/07/02

- 2nd Floor Plan
- Bathroom location (To Be done at later time)

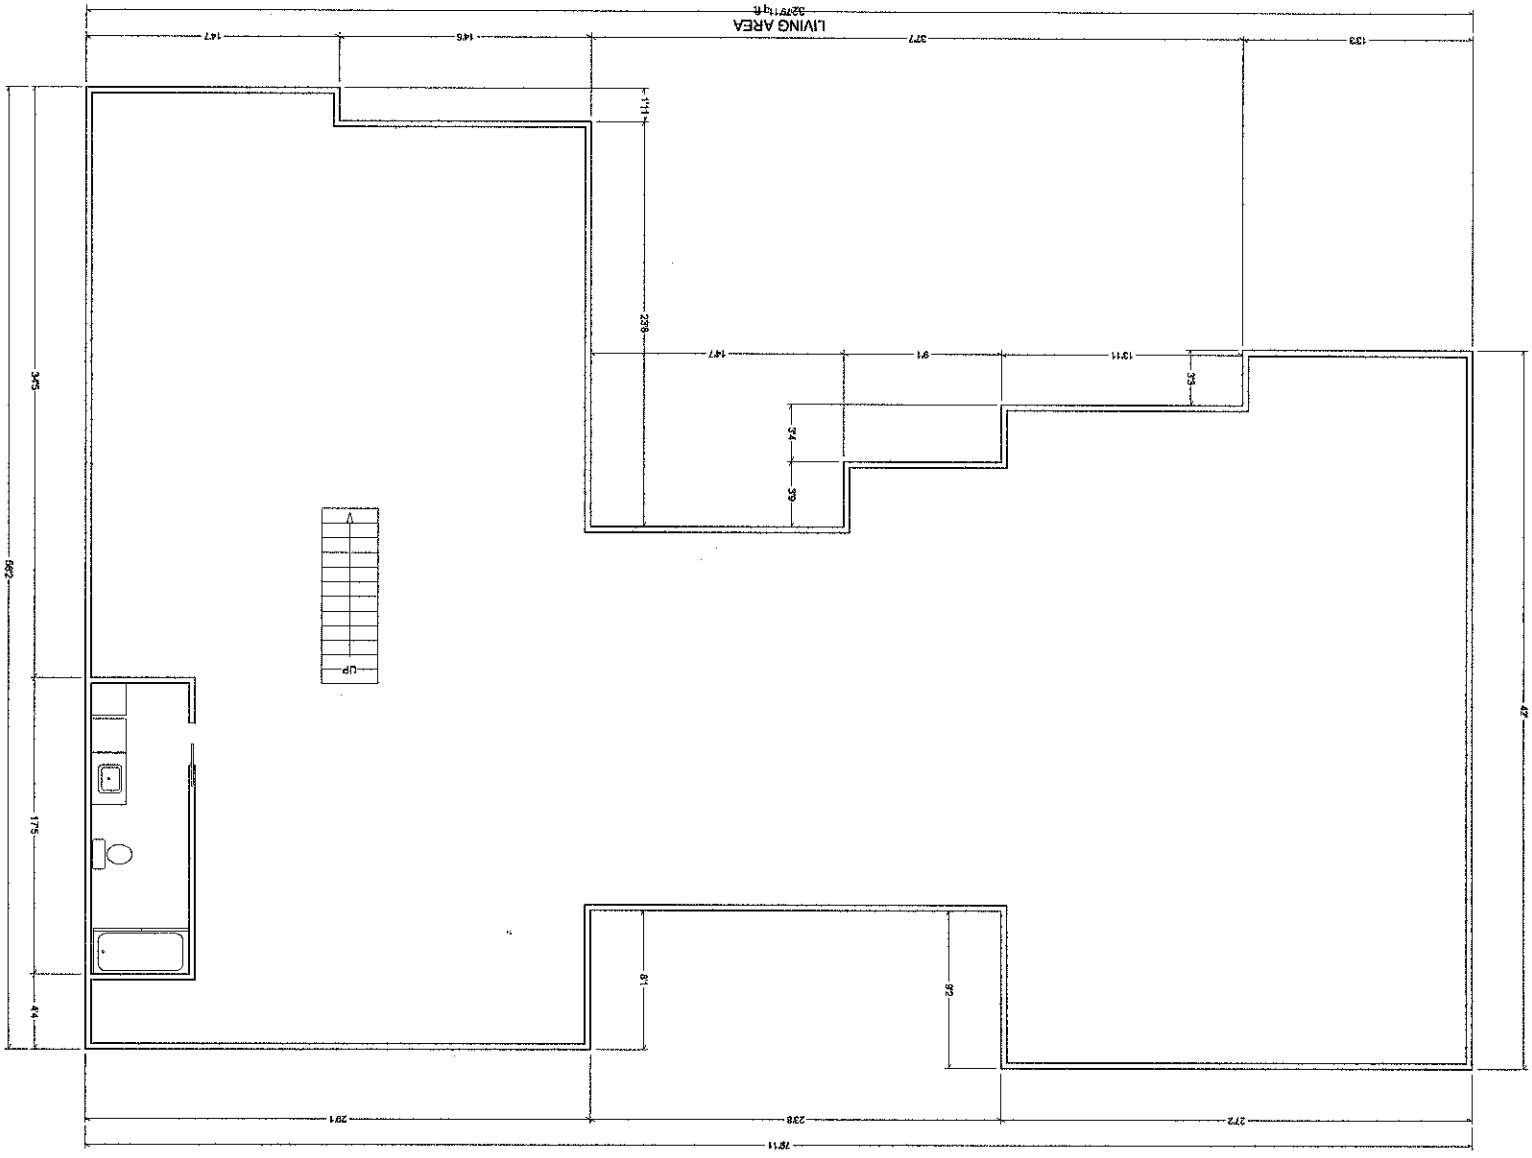

Acknowledgement Of
Plans Submittal ONLY!

STEVE HEDRICK Date 11-8-02

Date 11/08/02

5 BEDROOMS