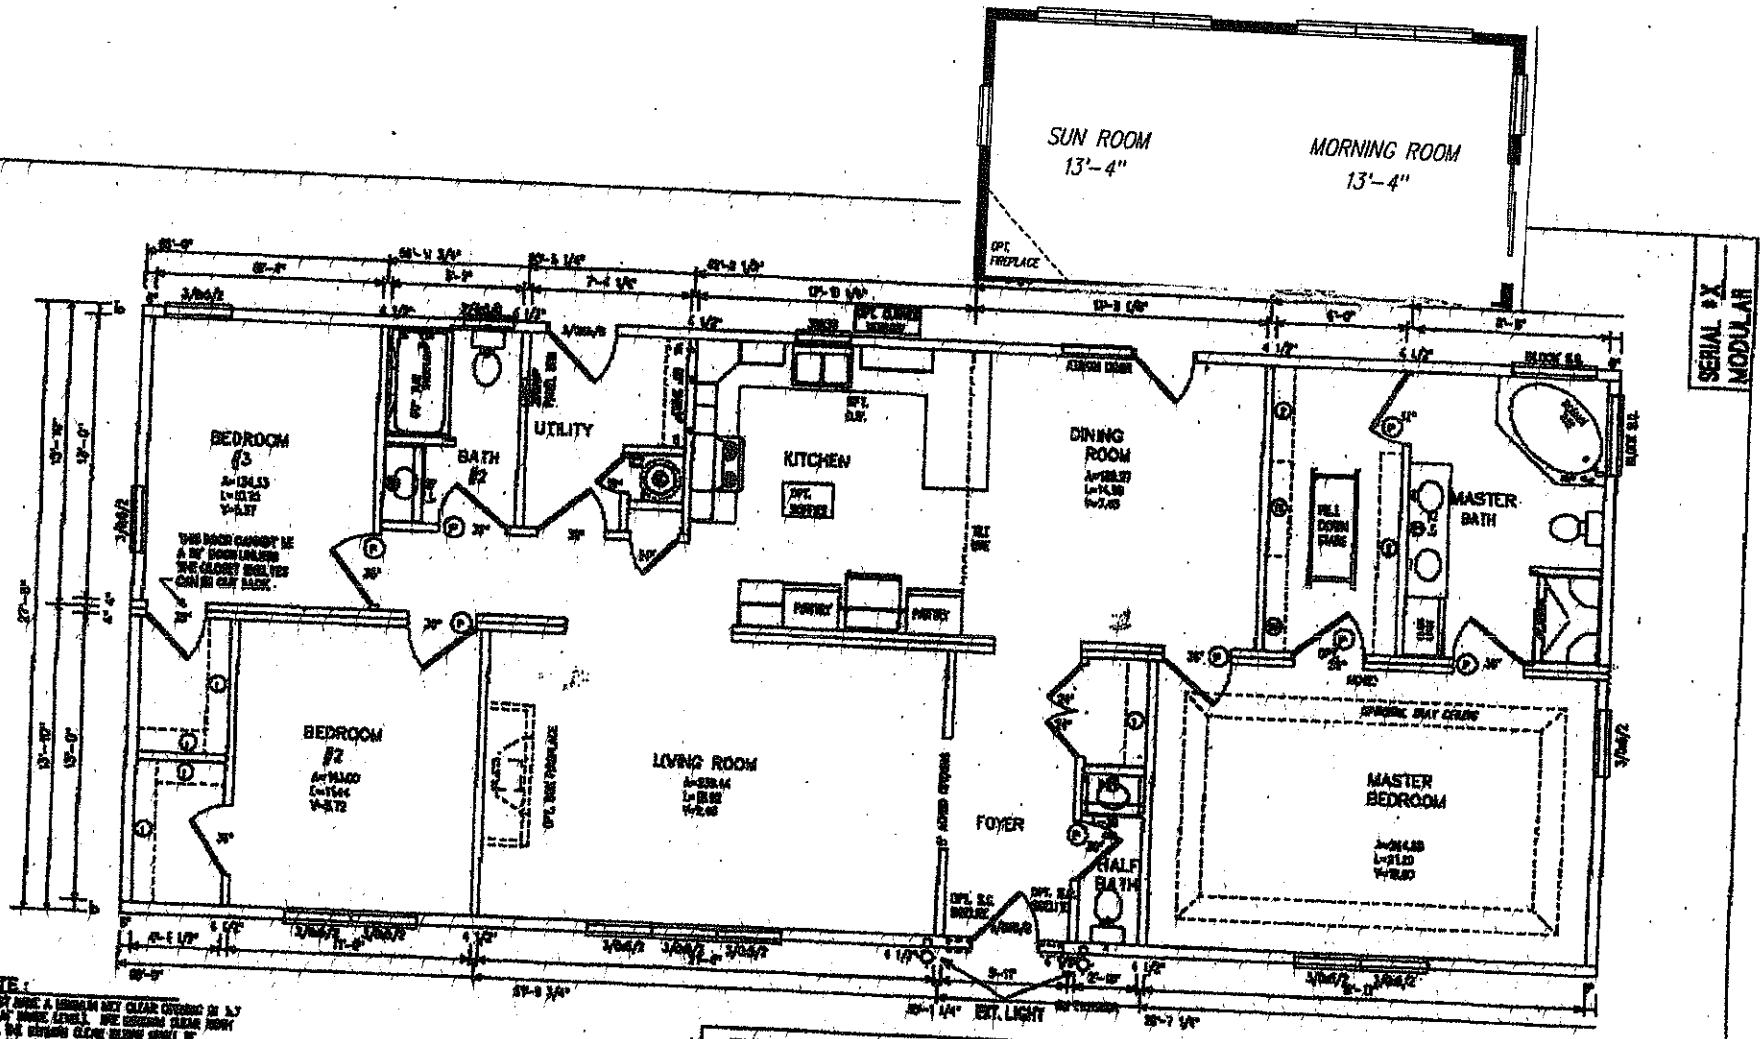


PRELIMINARY
SUBJECT TO FINAL REVISION
JOB # 9820
DATE 03/08/2005
THIS PLAN MUST BE RETURNED TO ENGINEERING WITH PRODUCTION ORDER

FLOOR PLAN LEGEND

R-ANELL HOUSING GROUP, LLC
3549 N. HIGHWAY 16 DENVER, NC 28037

FLOOR PLAN FIRST FLOOR
03/08/2005
MAX
9820
3/16"=1'-0"
0000
9'-0" FLAT THRU-OUT STD.