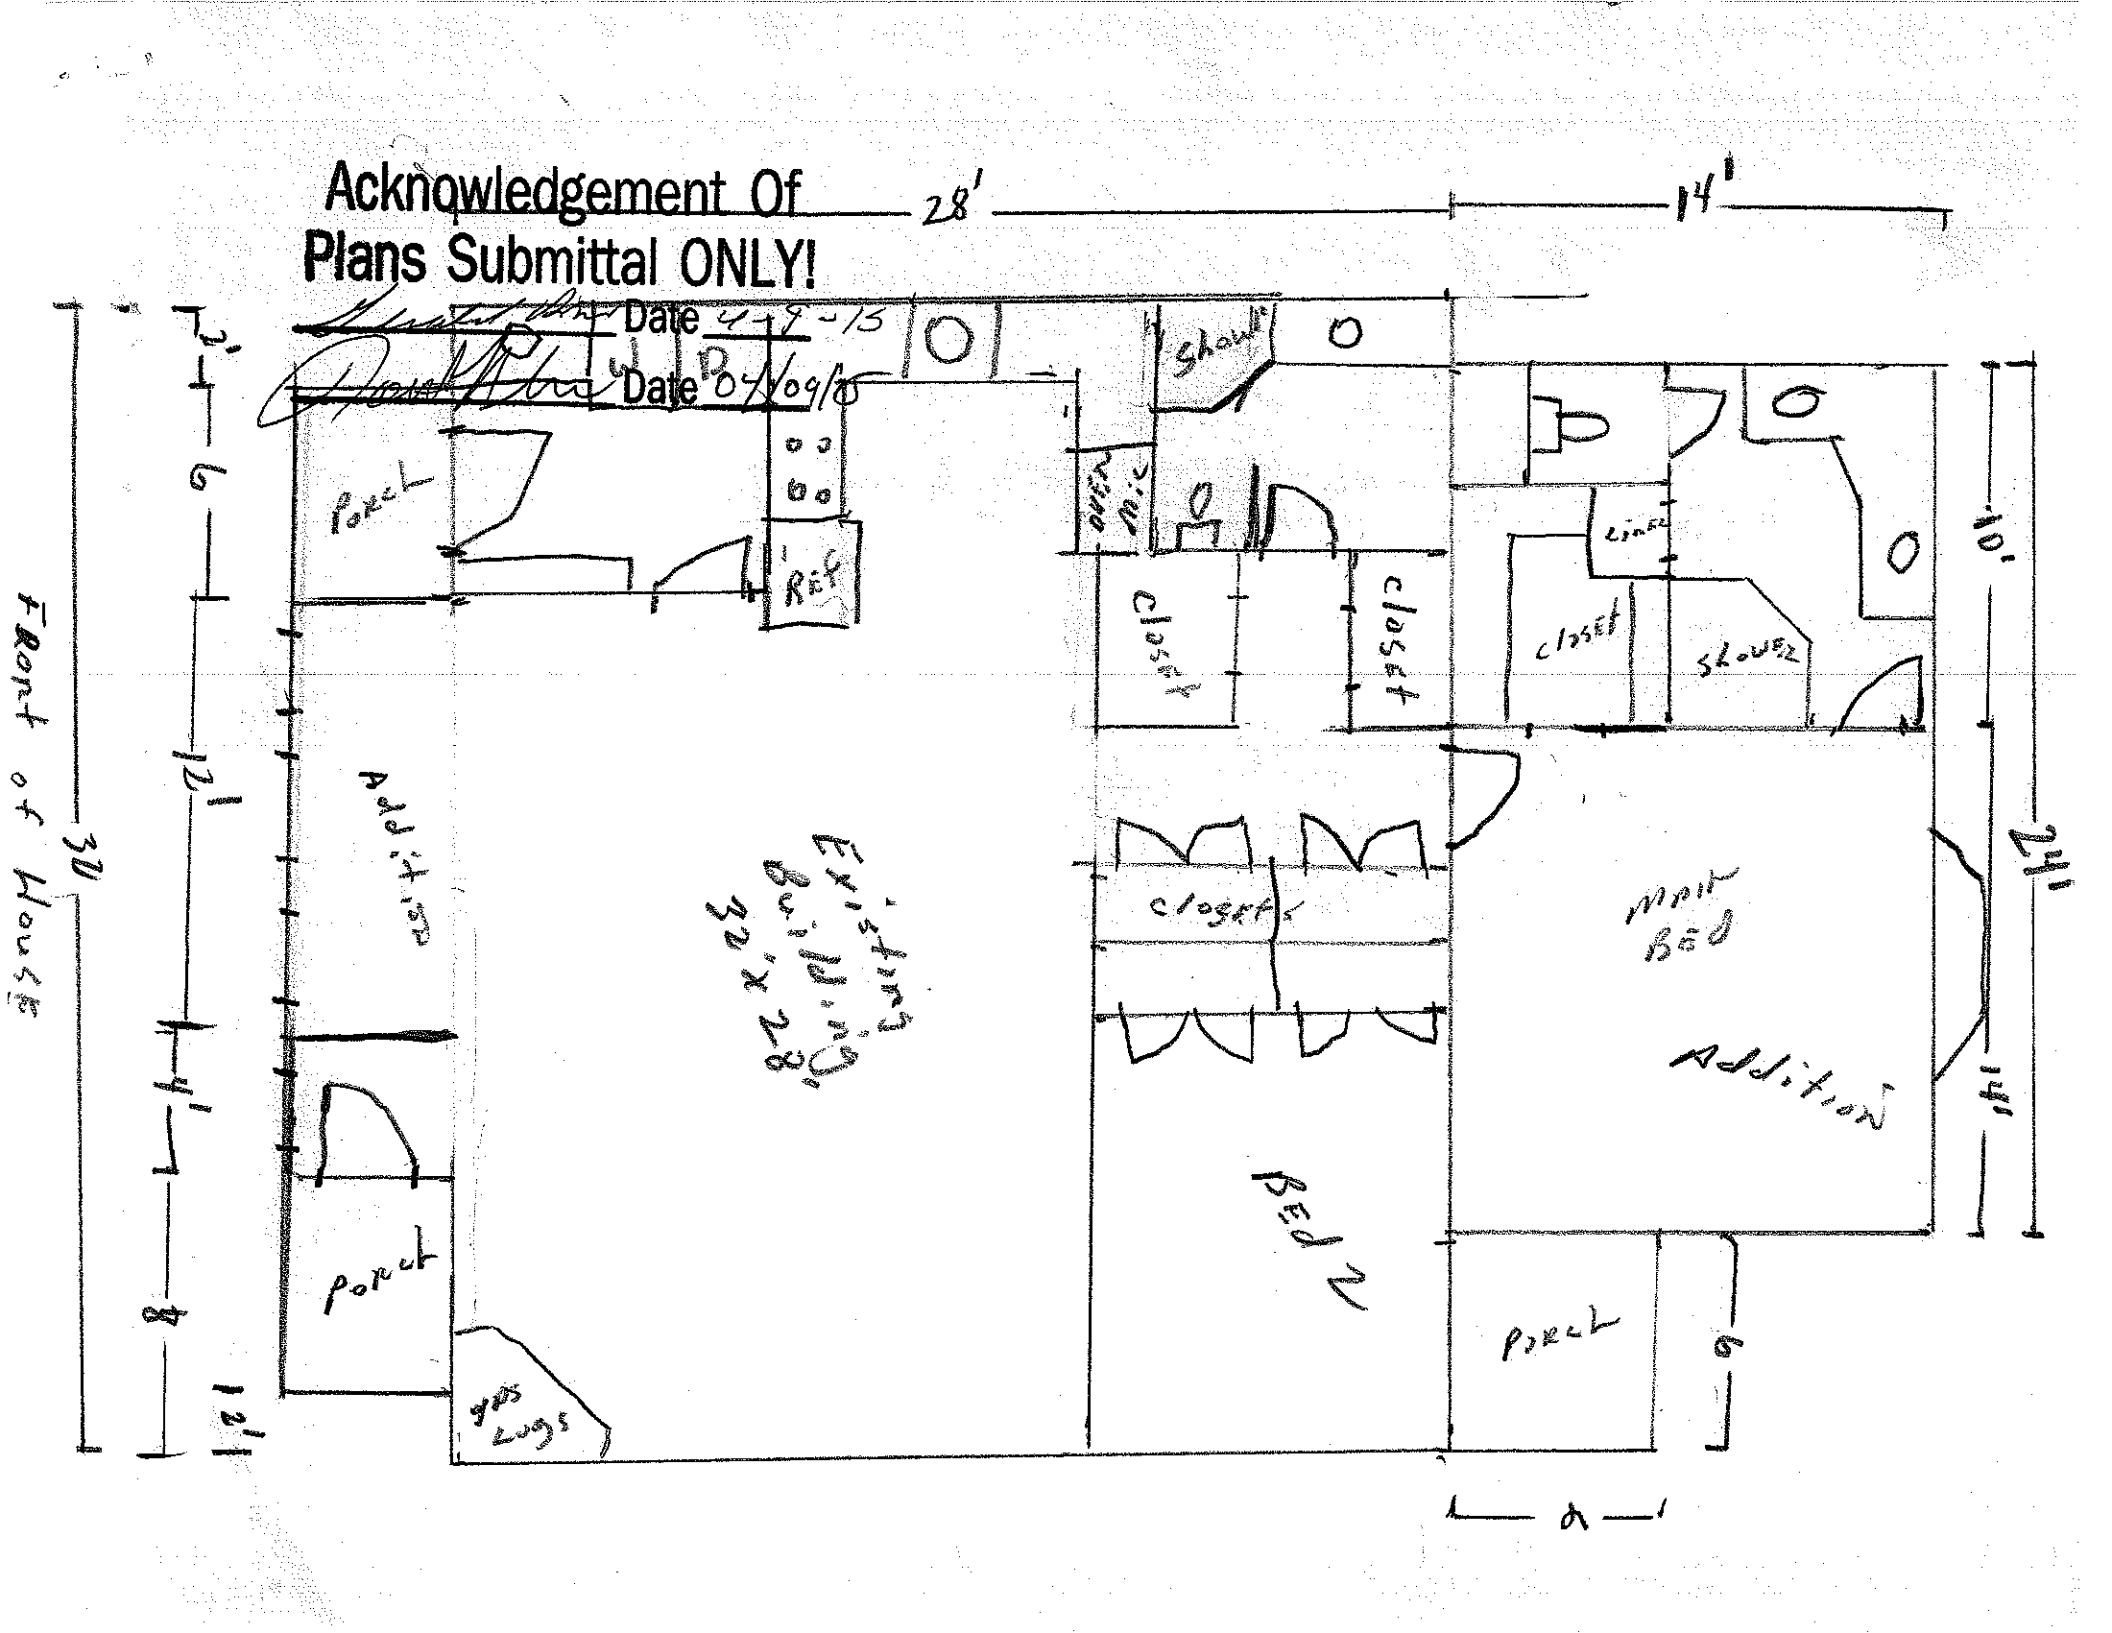

Acknowledgement Of
Plans Submittal ONLY!
Date 4-9-15
Date 04/09/15
28'
14'
30'
24'
12'
4'
8'
12'
10'
14'
6'
Front of House
Porch
REF
Shower
Oven
Micro
closet
closet
closet
Linen
closet
Shower
Existing Building 28' x 24'
Addition
closets
Bed 2
Main Bed
Addition
Porch
Porch
gas logs